
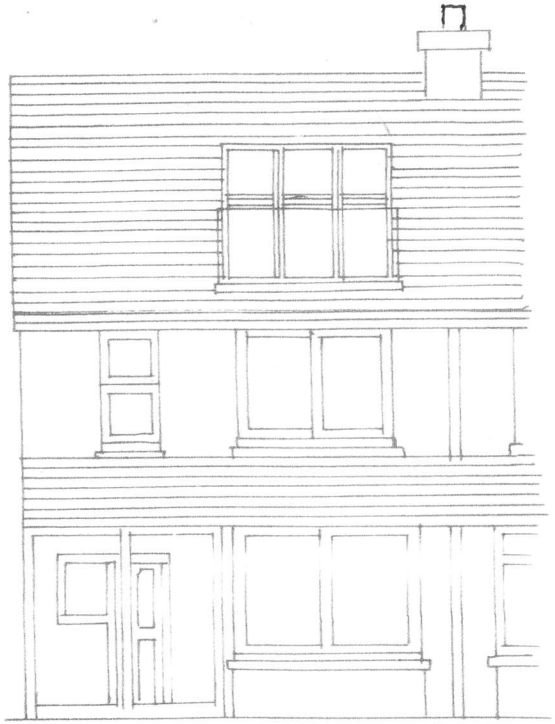


FRONT ELEVATION AS EXISTING WEST ELEVATION

SCALE 1:100

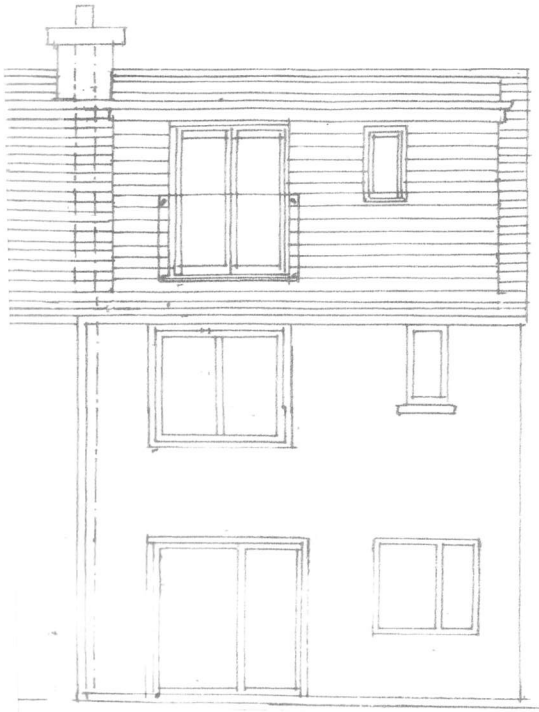

REAR ELEVATION AS EXISTING EAST ELEVATION SCALE 1:100

0 0.1 0.2 0.3 0.4 0.5

JOHN BRADBURY FSAI ARCHITECTURAL CONSULTANT
123 GREENACRES SHOREHAM BY SEA BN43 5XL
TELEPHONE 01273 446424 07799560222
WEBSITE WWW.JOHNBRADBURY.CO.UK
E MAIL JOHNBRADBURYARCH@BTINTERNET.COM

PROPOSED REAR EXTENSION TO 200 OLD SHOREHAM ROAD
SHOREHAM BY SEA
BN43 5TE
FOR ADAM RABSON

DRAWING NO 49/04A
FRONT & REAR ELEVATIONS
AS EXISTING