

ADUR & WORTHING
PLANNING SERVICES
PLAN | AWDM/0208/15
DATE VALID | 12 FEB 2015


10m 20m 30m 40m
1:500 Scale Bar

10m 20m 30m 40m 50m
1:1250 Scale Bar

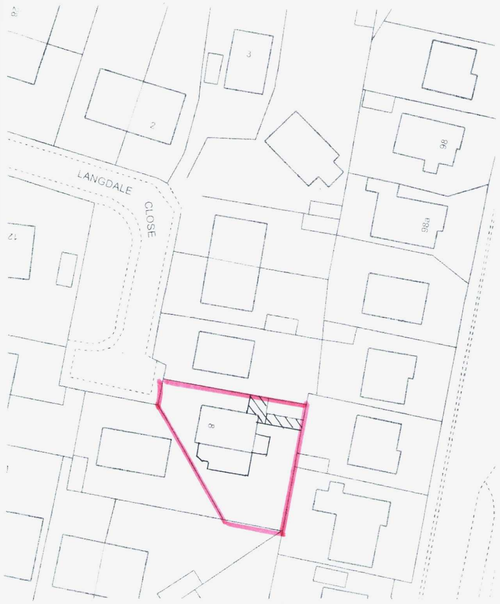

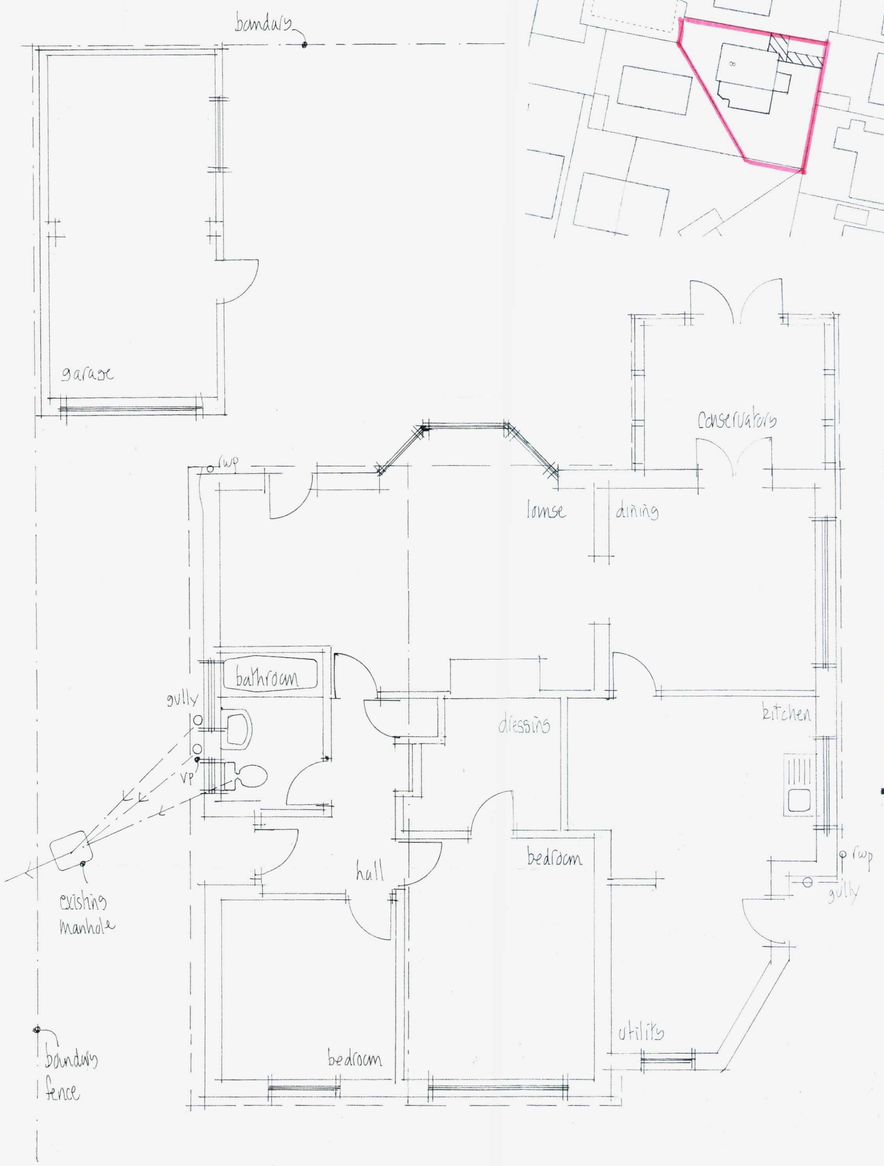





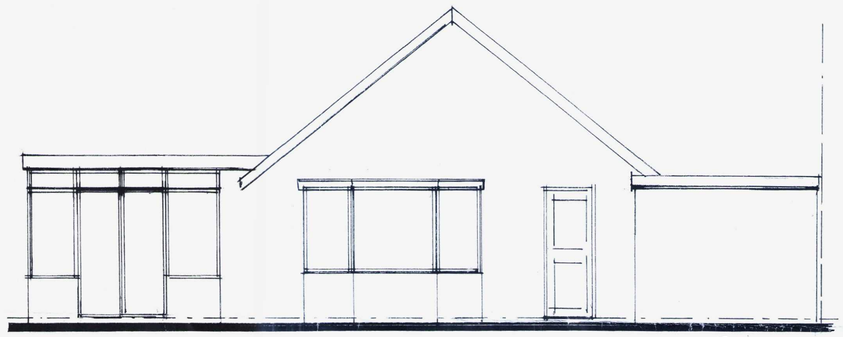Rear Elevation


Front Elevation

1m 2m 3m 4m 5m
1:50 Scale Bar

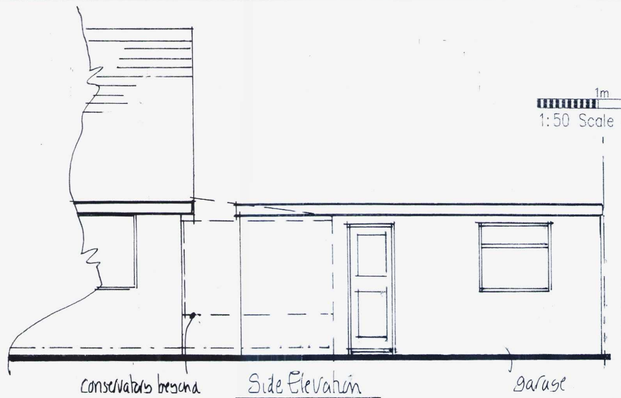

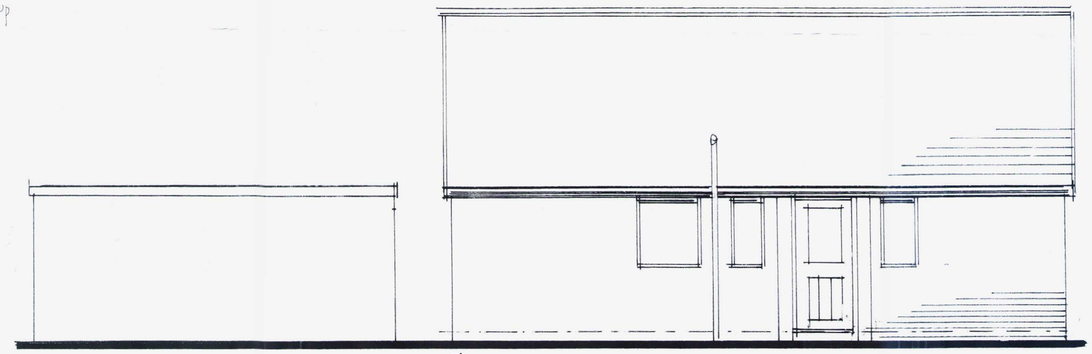Side Elevation


Side Elevation

NOTES:
All dimensions must be checked on site and not scaled from this drawing.

**Mel Humphrey**
MRICS MBEng

39 Northease Drive
Hove East Sussex BN3 8PQ

RICS
Mobile: 07701 055182
Email: mel_humphrey_uk@yahoo.co.uk

Drawing Title
Existing Details @
8 Langdale Close
Sompting

Scale: 1:50

Date: Dec 14 | Drawn by: mjh

A1 sized drawing

Drg No: | Rev: