
ADUR & WORTHING PLANNING SERVICES	
PLAN	AWDM/0715
DATE VALID	12 FEB 2015

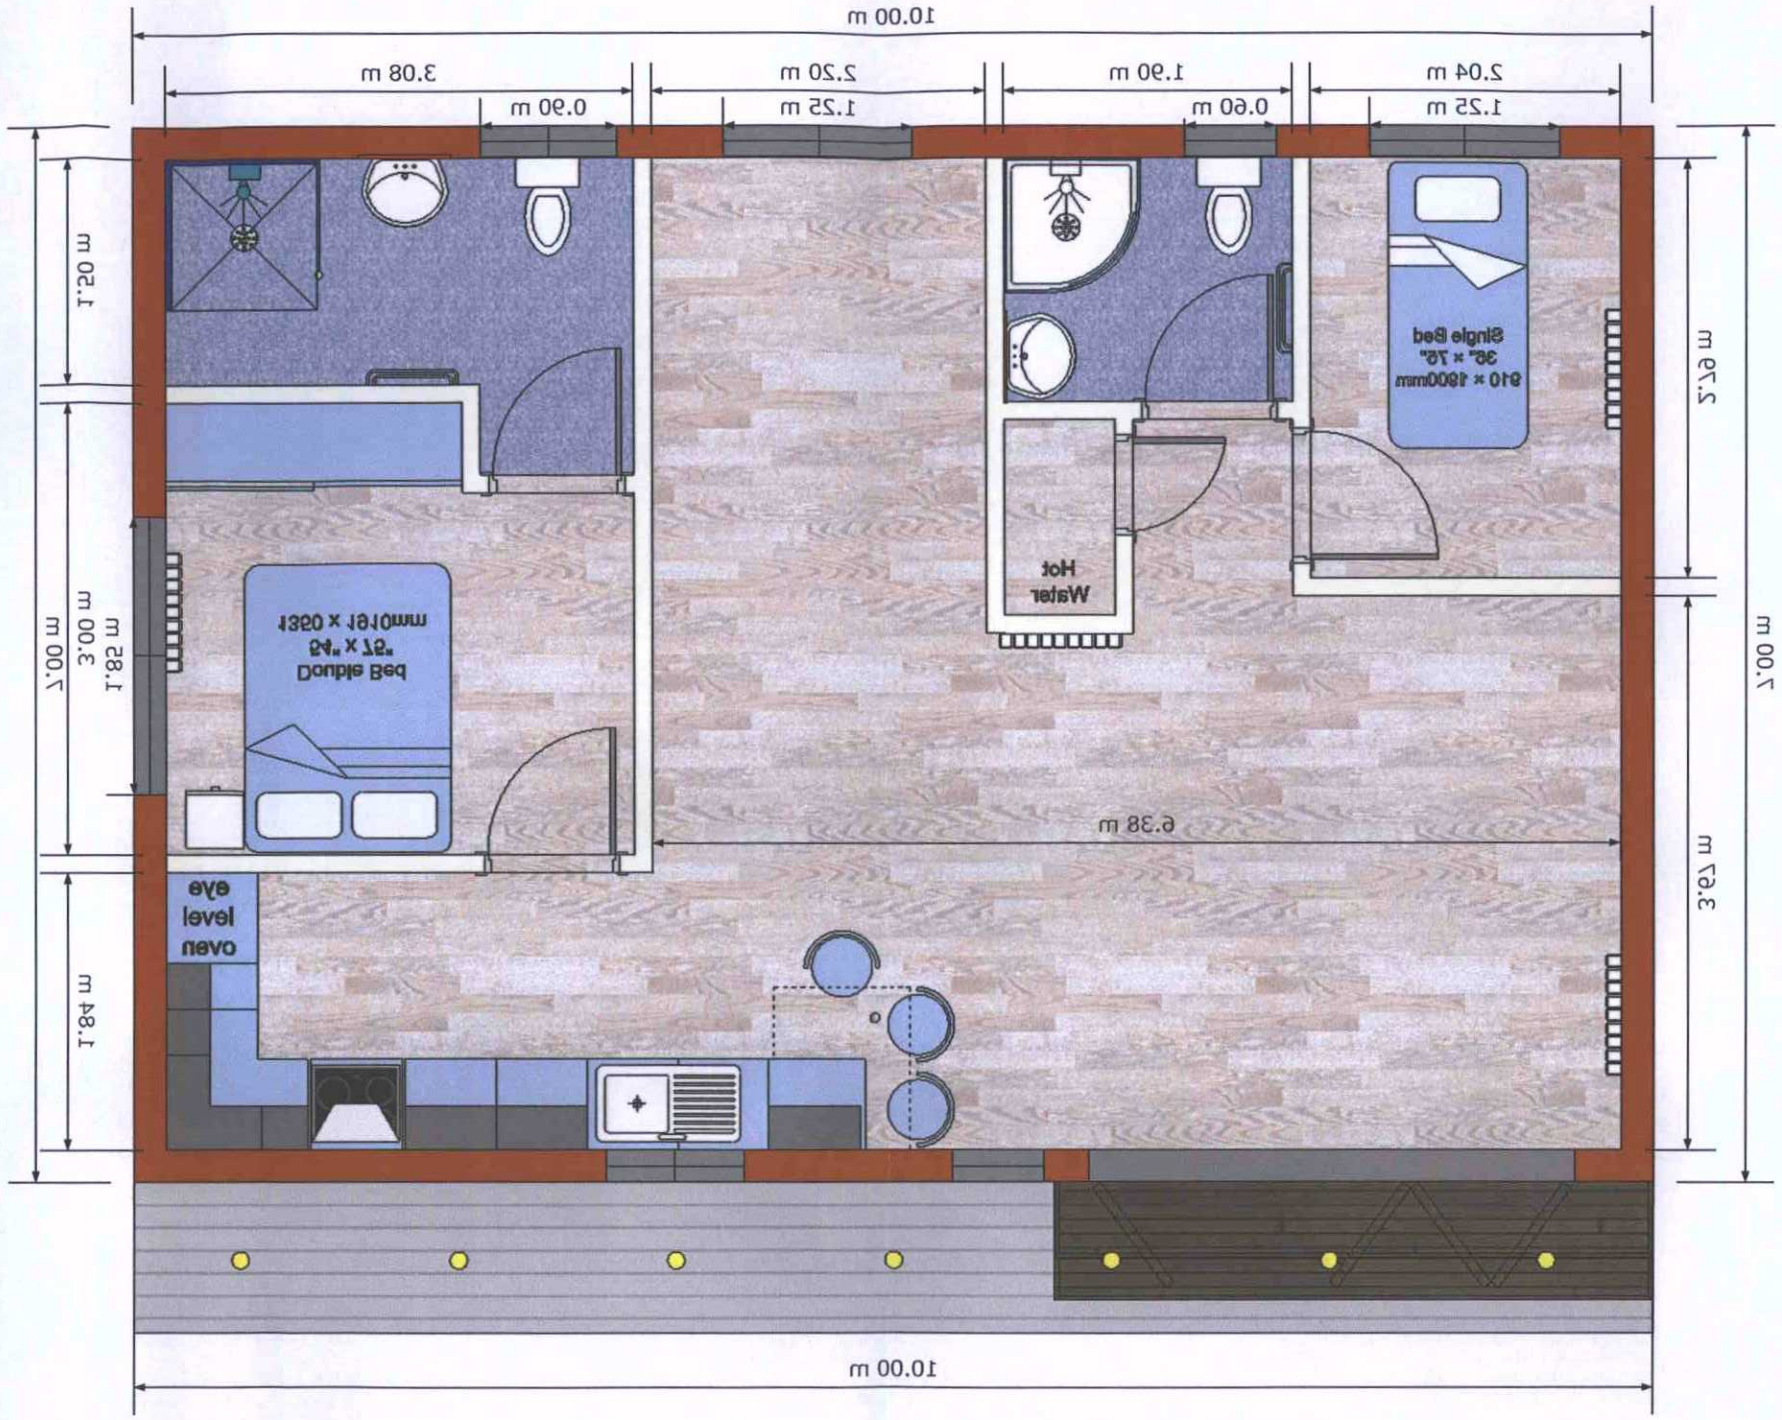

Specialists in creating individual living solutions HUS PROJECTS	Unit 12 Jupiter Business Park 353 Bentley Road. Doncaster DN5 9TJ tel.: 01302 247777 www.ihusaccess.com	**Project Name:** New Build Garden Annexe **Drawing Name:** Annexe footprint - planning **Drawing No.:** 101A **Version:** v1 **Revisions:** 2 **Date:** 04.02.2015	**Clients name:** Edwin Stone **Address:** 86 Berriedale, Lancing **Post code:** BN15 0LD	Scale 1:50 Printed to A3 1 m 2 m