

Location Plan 1:1250

100 metres @ 1:1250 on A4

10 metres @ 1:1250 on A4

ADUR & WORTHING
PLANNING SERVICES

PLAN AWDM/0177/15

DATE VALID - 5 FEB 2015

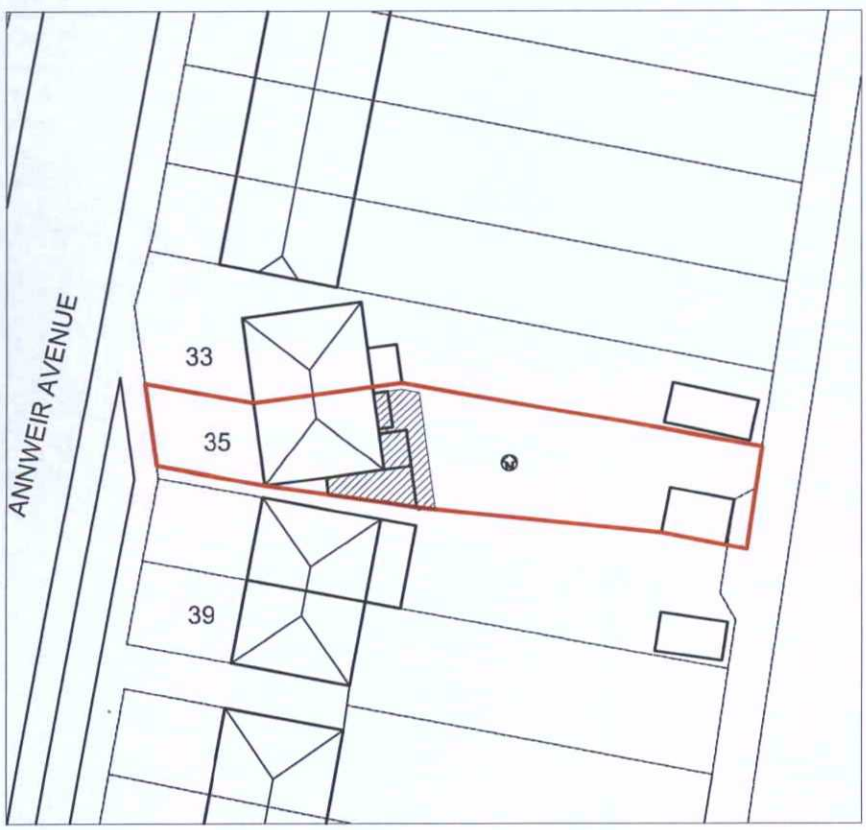

Proposed Block Plan 1:500

50 metres @ 1:500 on A4

10 metres @ 1:500 on A4

rev.	date

These drawings should be approved by Local Authority Building Control or other appropriate checking Authority prior to commencement of the work.

NB. Drawings can be scaled for planning purposes only

No dimensions to be scaled from this drawing. All dimensions to be checked on site.

This drawing is copyright.

client: Mrs Kim Francis

project: 35 Annweir Avenue
Lancing

drawing: Location & Block Plans

scale: as shown@A4 date: 12.01.15

drawn: BBB

9 Kettton Road
Hove, East Sussex
BN3 4PG

tel: 01273 298217
fax: 01273 298217
e-mail: info@clairehaigharchitects.co.uk

Claire Haigh
Associates Ltd

CH 663 /001 rev.