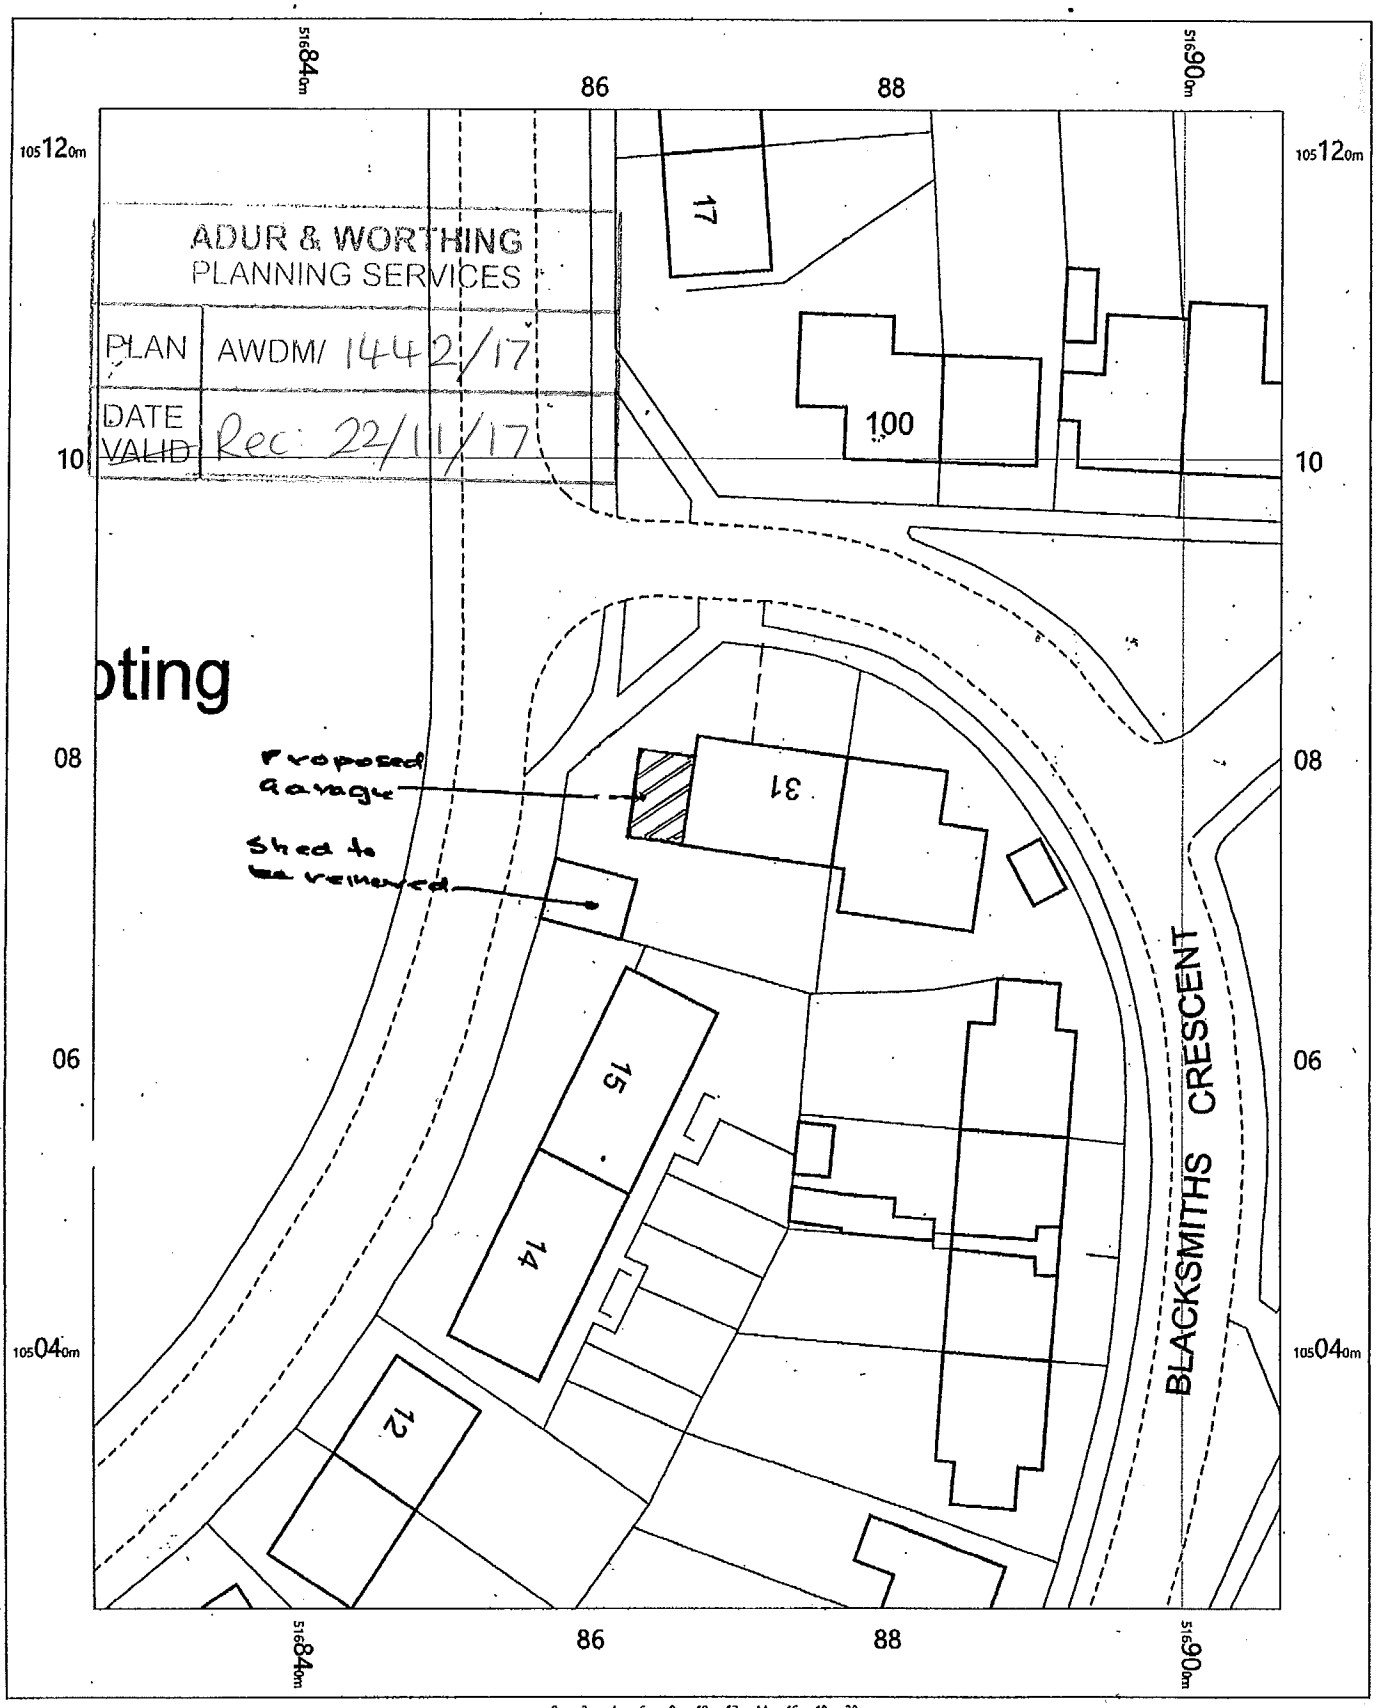


ADUR & WORTHING
PLANNING SERVICES

PLAN AWDM/ 1442/17

DATE VALID Rec: 22/11/17

31 Blacksmith Crescent
Lancing
West Sussex
BN15 0BY

2144-3-
Rev: 1

22-11-2017

OS MasterMap 1250/2500/10000 scale
Thursday, September 14, 2017, ID: MDP-00654634
www.mapdataportal.co.uk

1:500 scale print at A4, Centre: 516867 E, 105073 N

©Crown Copyright Ordnance Survey. Licence no. 100019980

N

MAPS@ Aworth
SURVEY CONSULTANTS