

South Elevation.

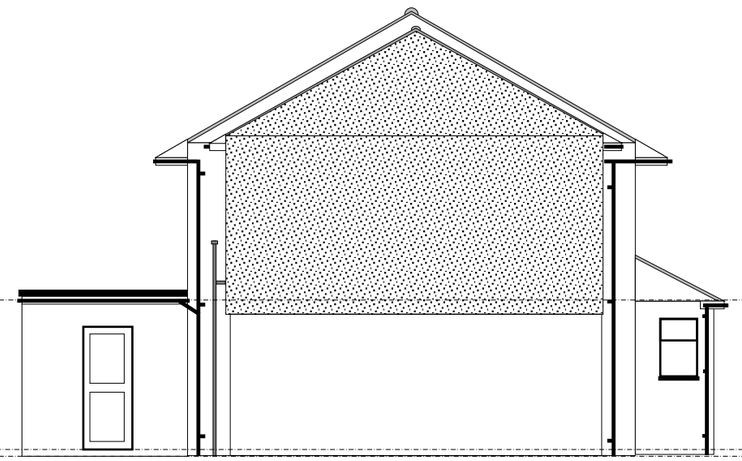

West Elevation.



North Elevation.

Existing elevations that are currently rendered, that are proposed to change to composite cladding panels

1m 2m 3m 4m 5m 6m 7m 8m 9m 10m

1:100 Scale Bar

Existing installation has rendering to the north, south, and west elevations: 61 Old Barn Way, Southwick

Alan Darby

61 Old Barn Way, Southwick, West Sussex, BN424NS

Tel: 07989180705

Email: ardarby72@gmail.com

PROJECT: 61 Old Barn Way, Southwick, West Sussex, BN42 4NS		
DRAWING TITLE: Existing External Elevations		
CLIENT: Mr & Mrs Darby	DRAWING: Darby-001	REVISION: 1
SCALE: 1:100 @ A3	DATE: 29 SEP 2023	DRAWN: ALAN DARBY