ADUR DISTRICT COUNCIL

Adur District Council

Town and Country Planning Act 1990

Office use
App AOC/0025/07
Date Rc
Fee 135 30 JAN 2007

Householder's planning application form

Use this form to apply for planning permission to extend or alter your house or flat, to build a garage or other structure on your property or to create access for a vehicle onto a classified road (please read note 9).

Please read the notes before you fill in this form.

1 Please give the address of the property to be altered or extended.

113 GARDNER ROAD
FISHERSGATE
BN41 1PN

2 Type of property (please tick)

Detached House	☐	Terraced House	☑	Other (please give details)	☐
Semi-detached House	☐	Flat	☐	[redacted]	

3 Please describe the development you are applying for.

DROPPED KERB TO ROAD TO ACCESS DRIVEWAY ON
HARDSTANDING IN FRONT OF PROPERTY

4 Applicant (in block capitals)

Full name :	MRS S OTERO
Address (including postcode):	
	113 GARDNER ROAD
	FISHERSGATE
	BN41 1PN
Phone Number:	[redacted]
Home:	
Work:	[redacted]
Extension:	
Fax Number:	

Agent (if any)

Full name :	
Address (including postcode):	
Phone Number:	
Home:	
Work:	[redacted]
Extension:	
Fax Number:	

5 Please enclose four copies of this form and four sets of plans.
Please number

	Plan number	Scale
Location plan		
Block plan		
Floor plan		
Elevations		
Other		

6 Will the development involve cutting down any trees? Yes ☑ No ☐
If "Yes", please show these clearly on the block plan.

7 Will the development (including any new or altered access affect a public footpath or any other public right of way? Yes ☑ No ☐

8 Does this application require a fee? (See note 3) Yes ☑ No ☐

If "No", please tick the option that applies (See note 3) A ☐ B ☐ C ☐

If "Yes", please state the fee enclosed (See note 4) £135

Signature: [redacted] Date: 20/12/06

Please print your name: S. OTERO

Certificate under Article 7 of the Town and Country Planning (General Development Procedure) Order 1995

If anyone else owns the land or part of it, you must fill in Certificate B, which you can get from the Planning Section. You must also tell the owner of the land about this application by serving a notice on them. If you own all of the land, you must fill in Certificate A below.

Certificate A

I confirm that:

- Nobody except the applicant was an owner of any part of the land involved at the beginning of the period of 21 days before the date of this application; and
- none of the land this application relates to is an agricultural holding or part of an agricultural holding.

[redacted]

Signature: [redacted] Date: [redacted]/06

Please print your name: S. OTERO

ADUR
DISTRICT COUNCIL

CHIEF EXECUTIVES DEPARTMENT

P. DAVIES
Head of Planning and Community

Civic Centre, Ham Road, Shoreham-by-Sea
West Sussex. BN43 6PR
Telephone, (01273) 263000
Fax No. (01273) 263027
E Mail - developmentcontrol@adur.gov.uk

Local Authority
BUILDING CONTROL

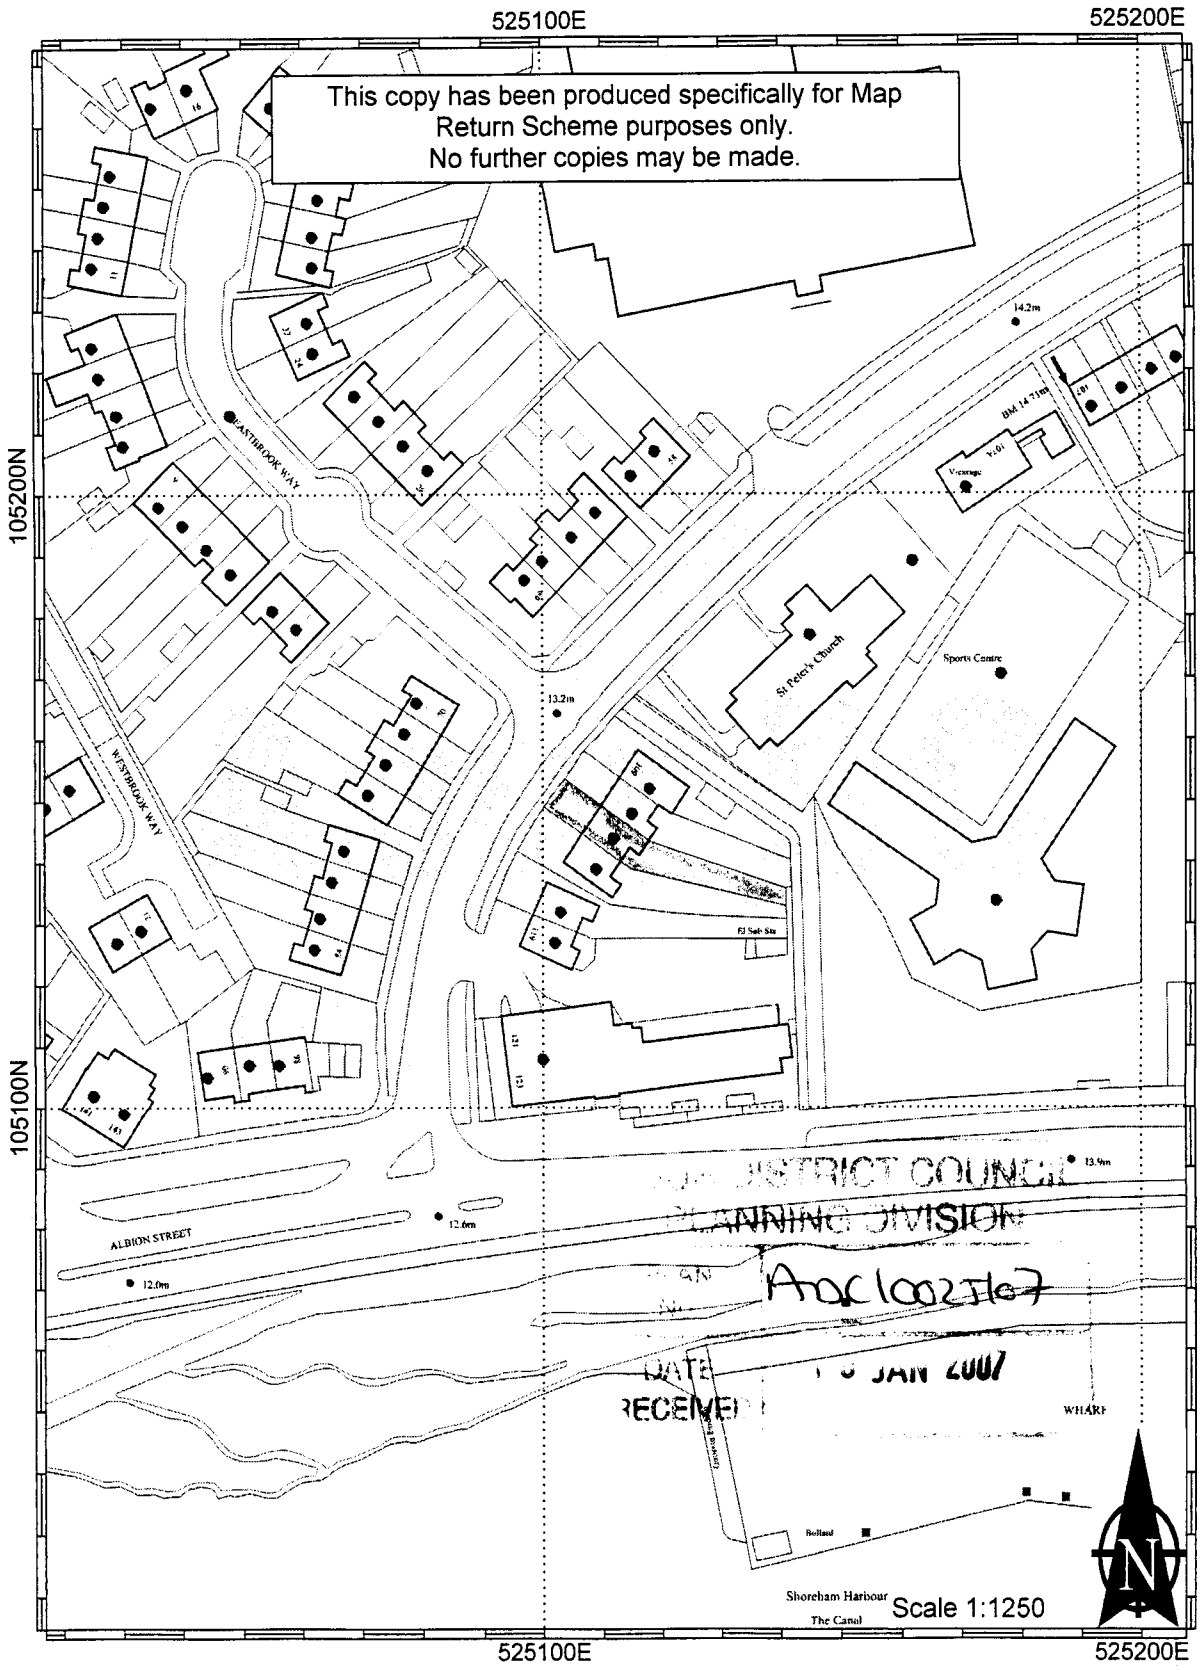

This map is reproduced from Ordnance Survey material with the permission of Ordnance Survey on behalf of the Controller of Her Majestys Stationery Office. Crown Copyright. Unauthorised reproduction infringes Crown copyright and may lead to prosecution or civil proceedings. Adur District Council. Licence Number 100018844. 04/01/2007

A0c10025107

10 JAN 2007

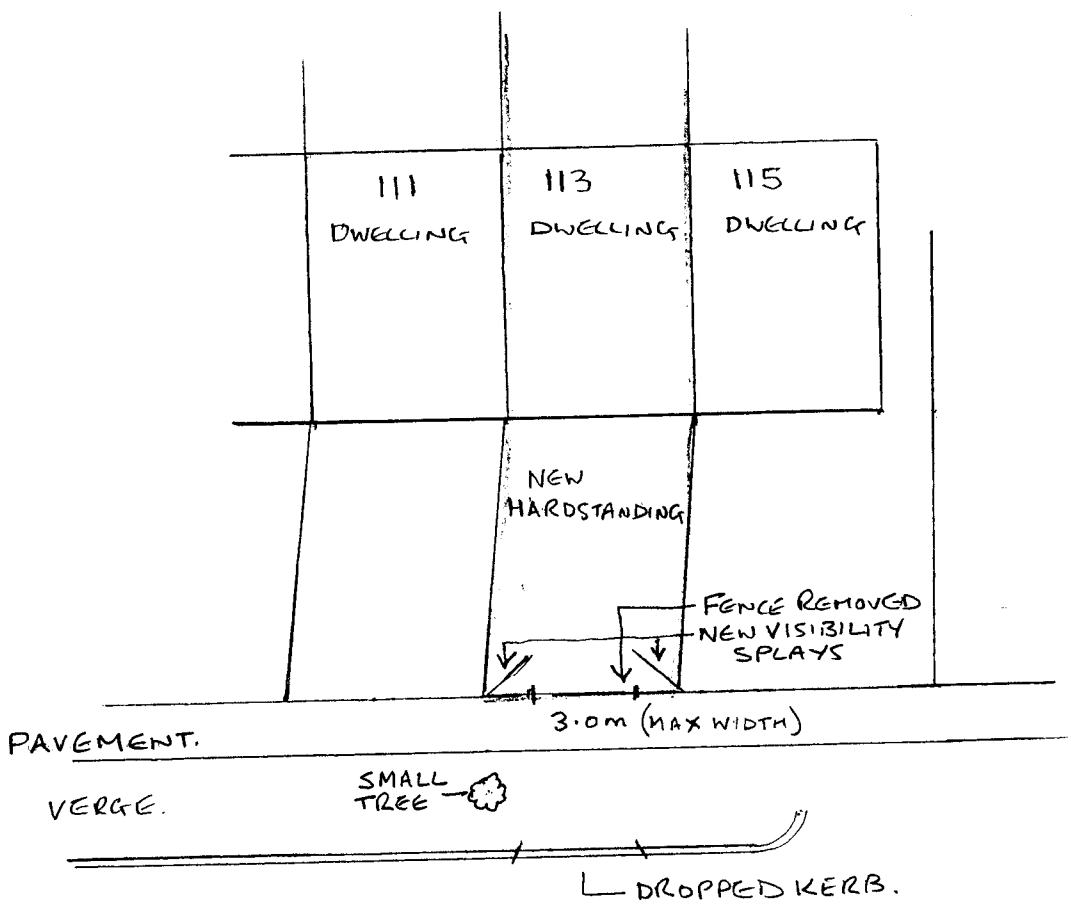

GARDNER ROAD.



SCALE 1:200

NEW DROPPED KERB, VERGE/
FOOTPATH CROSSOVER & NEW
HARDSTANDING TO FRONT GARDEN.

MRS. S. OTERO
113 GARDNER ROAD
FISHERSGATE
BN41 1PN
05/01/07.