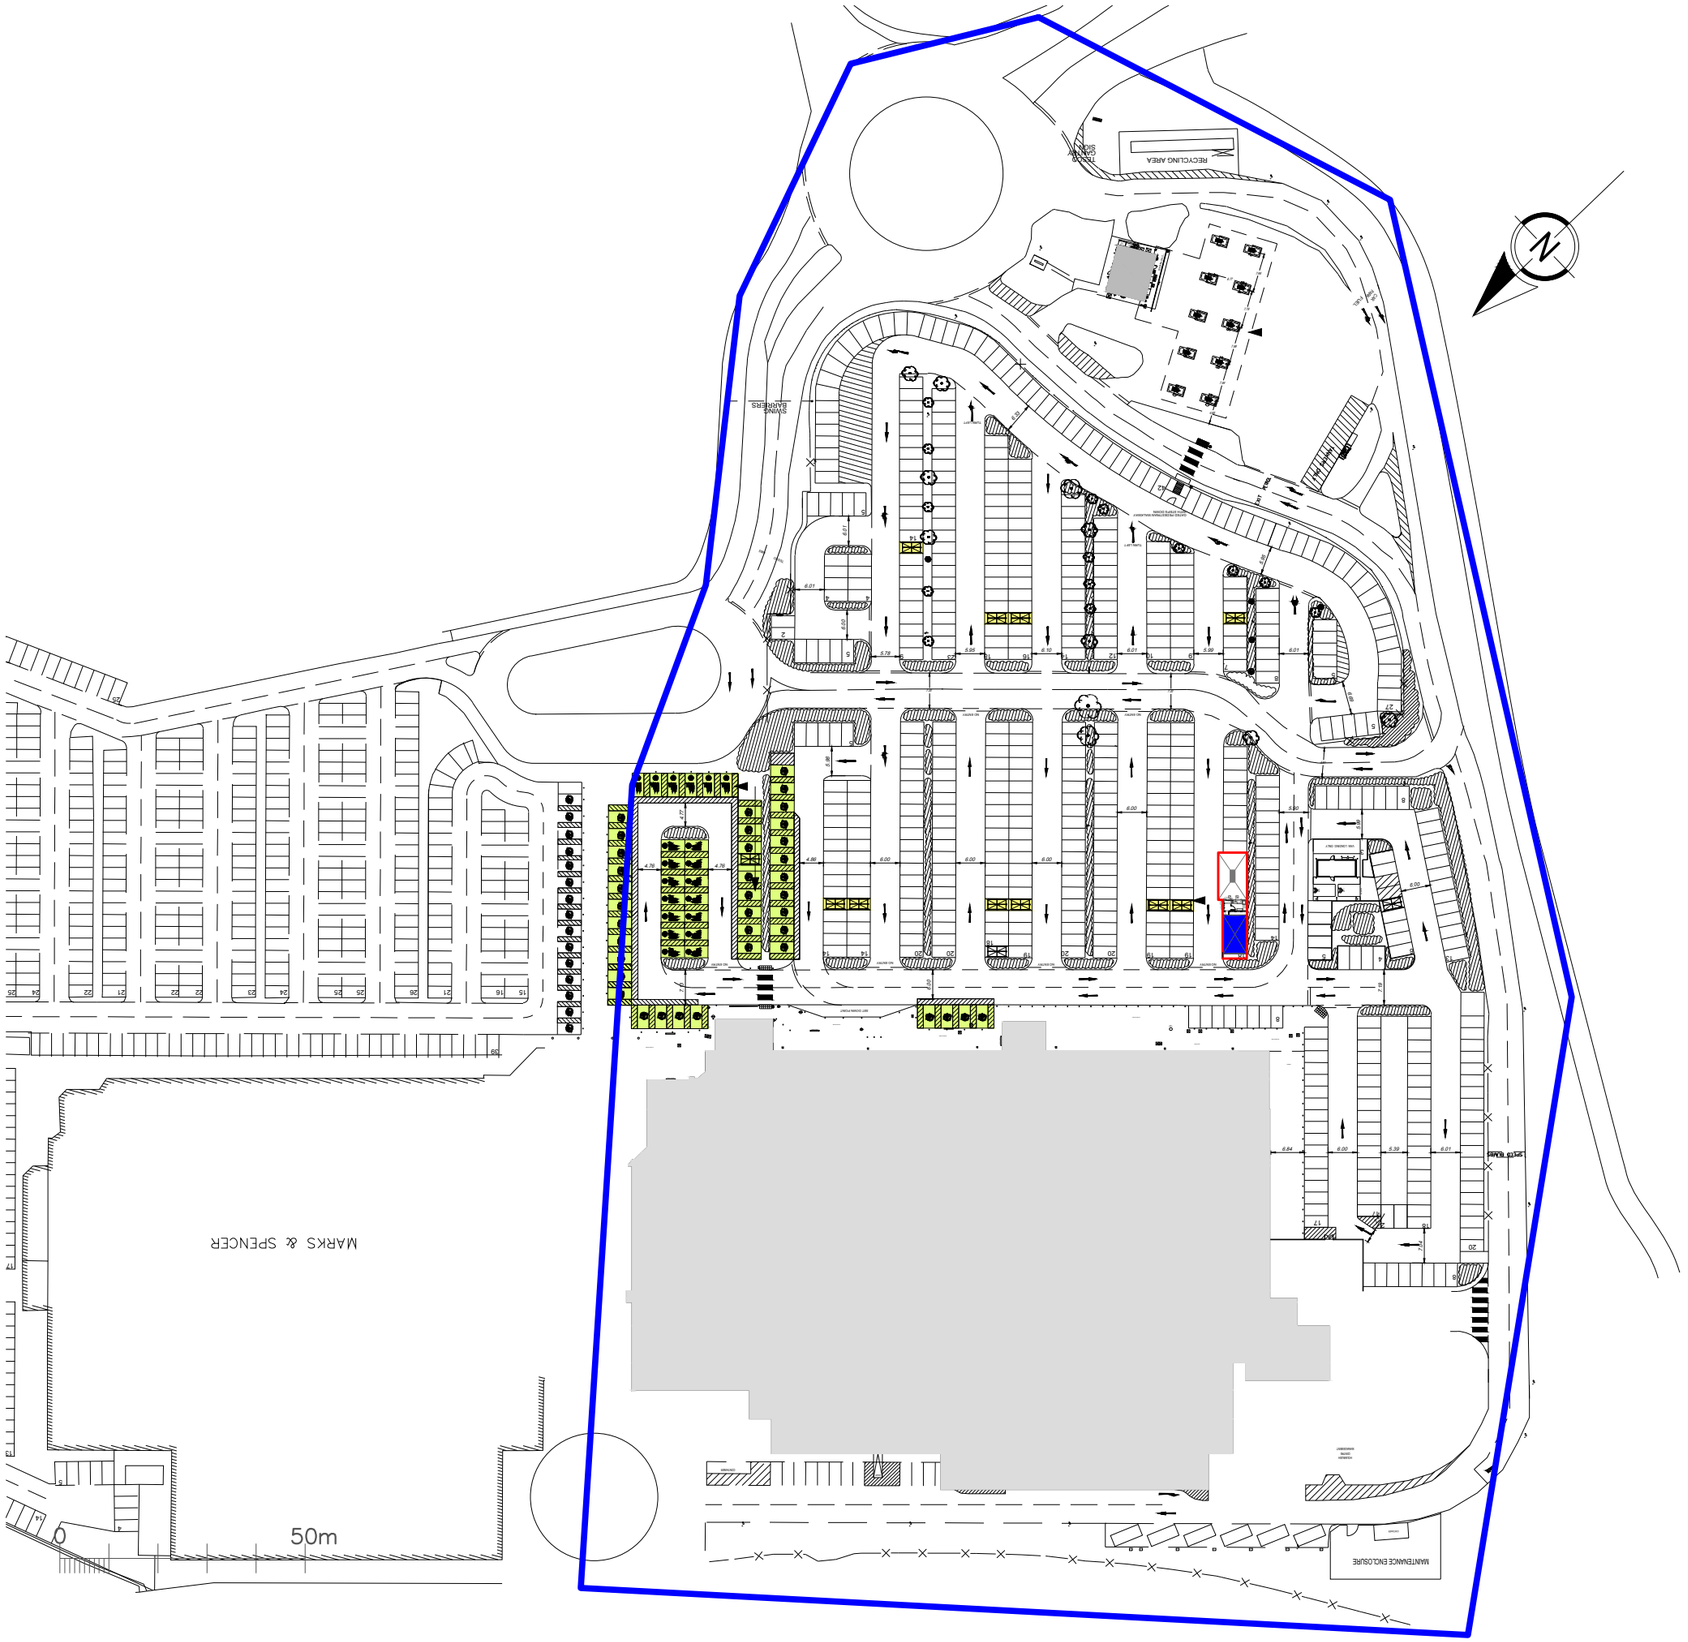

Notes:

rev	description	by	date
rev	description	by	date
rev	description	by	date
REV:	DESCRIPTION:	BY:	DATE:

STATUS: PLANNINGDRAWINGS

Waves Consultancy
4 College Mews
London
SW18 2SJ
020 8877 3884
www.wavescarwash.co.uk

SITE:
Tesco Stores Ltd
Holmbush Centre
Upper Shoreham
Rd
Shoreham-by-sea
West Sussex
BN43 6TD

TITLE:

Proposed Site location Plan Granted

SCALE AT A3:	DATE:	DRAWN:	PAGE NO:	REVISION:
1:1250	24/11/2016	JPB	A3-01	N/A