SCALE 1:100

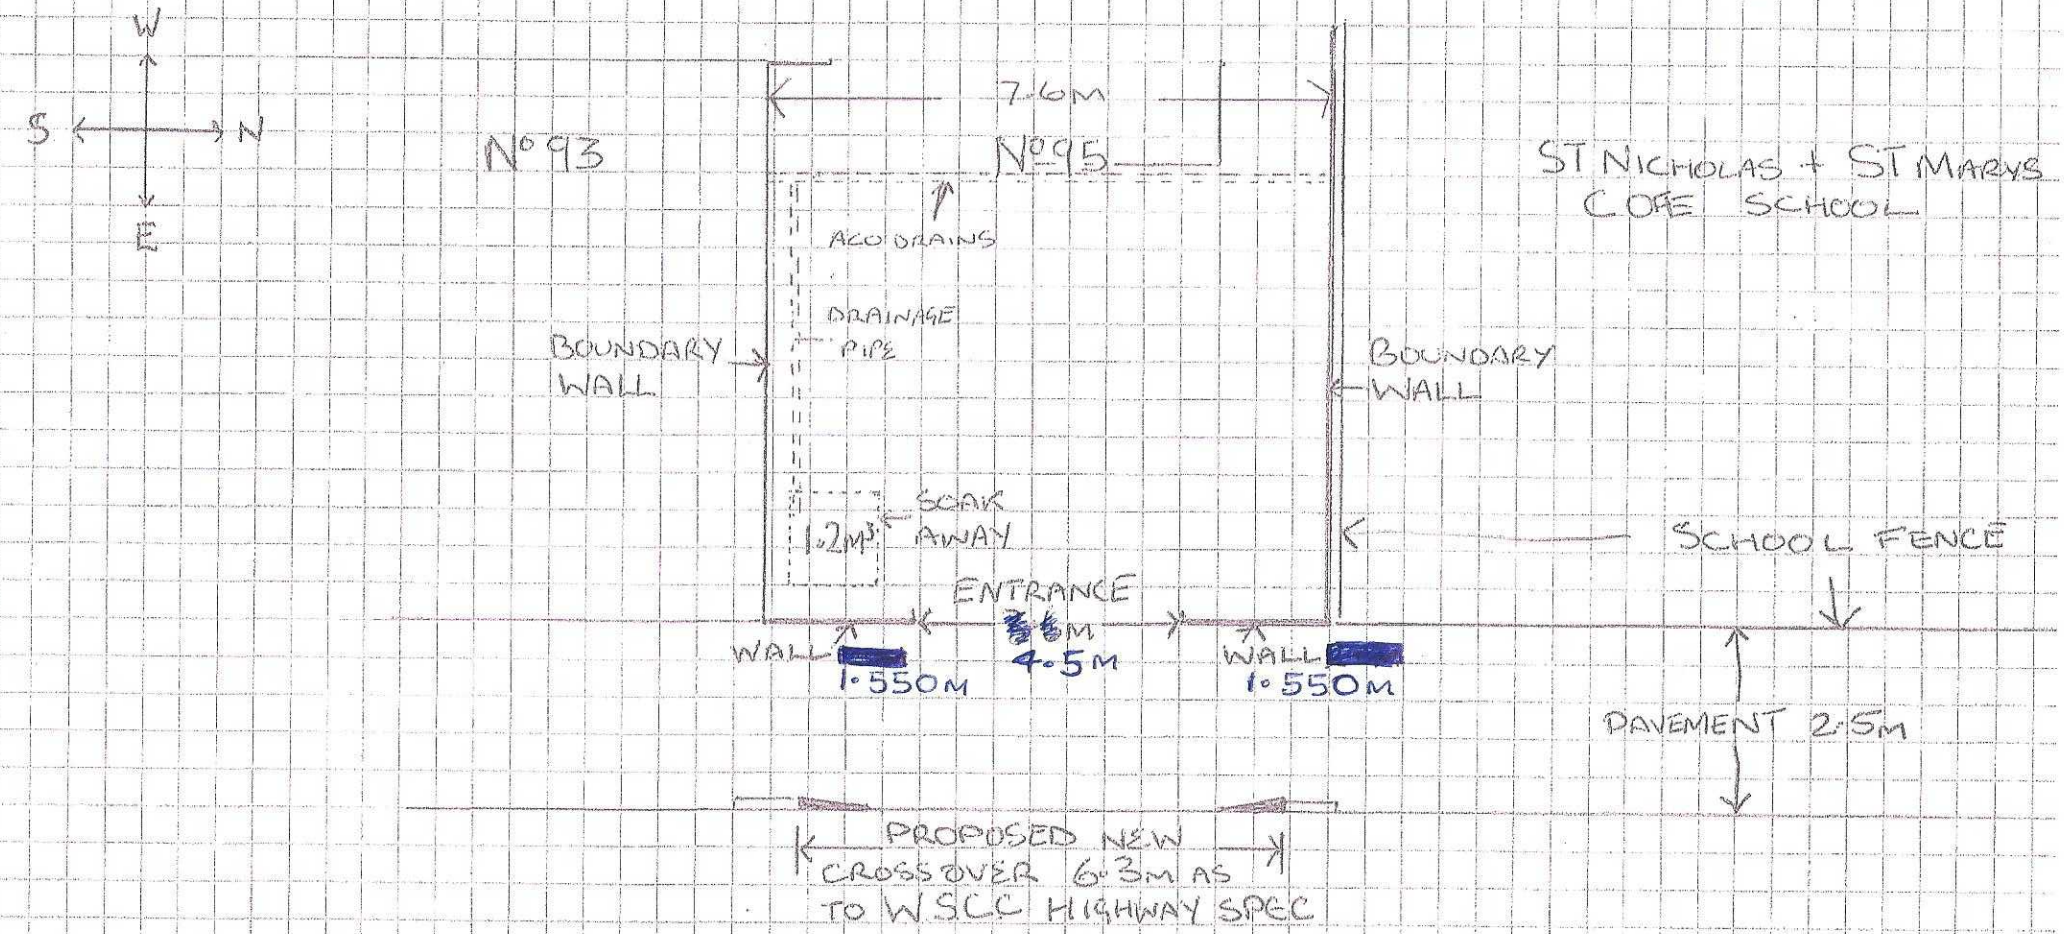

ORIGINAL.

DRAWING : G.N 22/04/12

REVISED [redacted] 28/5/12