This drawing is the copyright of Alcove Architecture Ltd
All dimensions must be checked on site prior to construction
Do not scale this drawing except for Planning Application purposes
Contractor to work in full compliance with statutory requirements

Rev	Amendments	Date

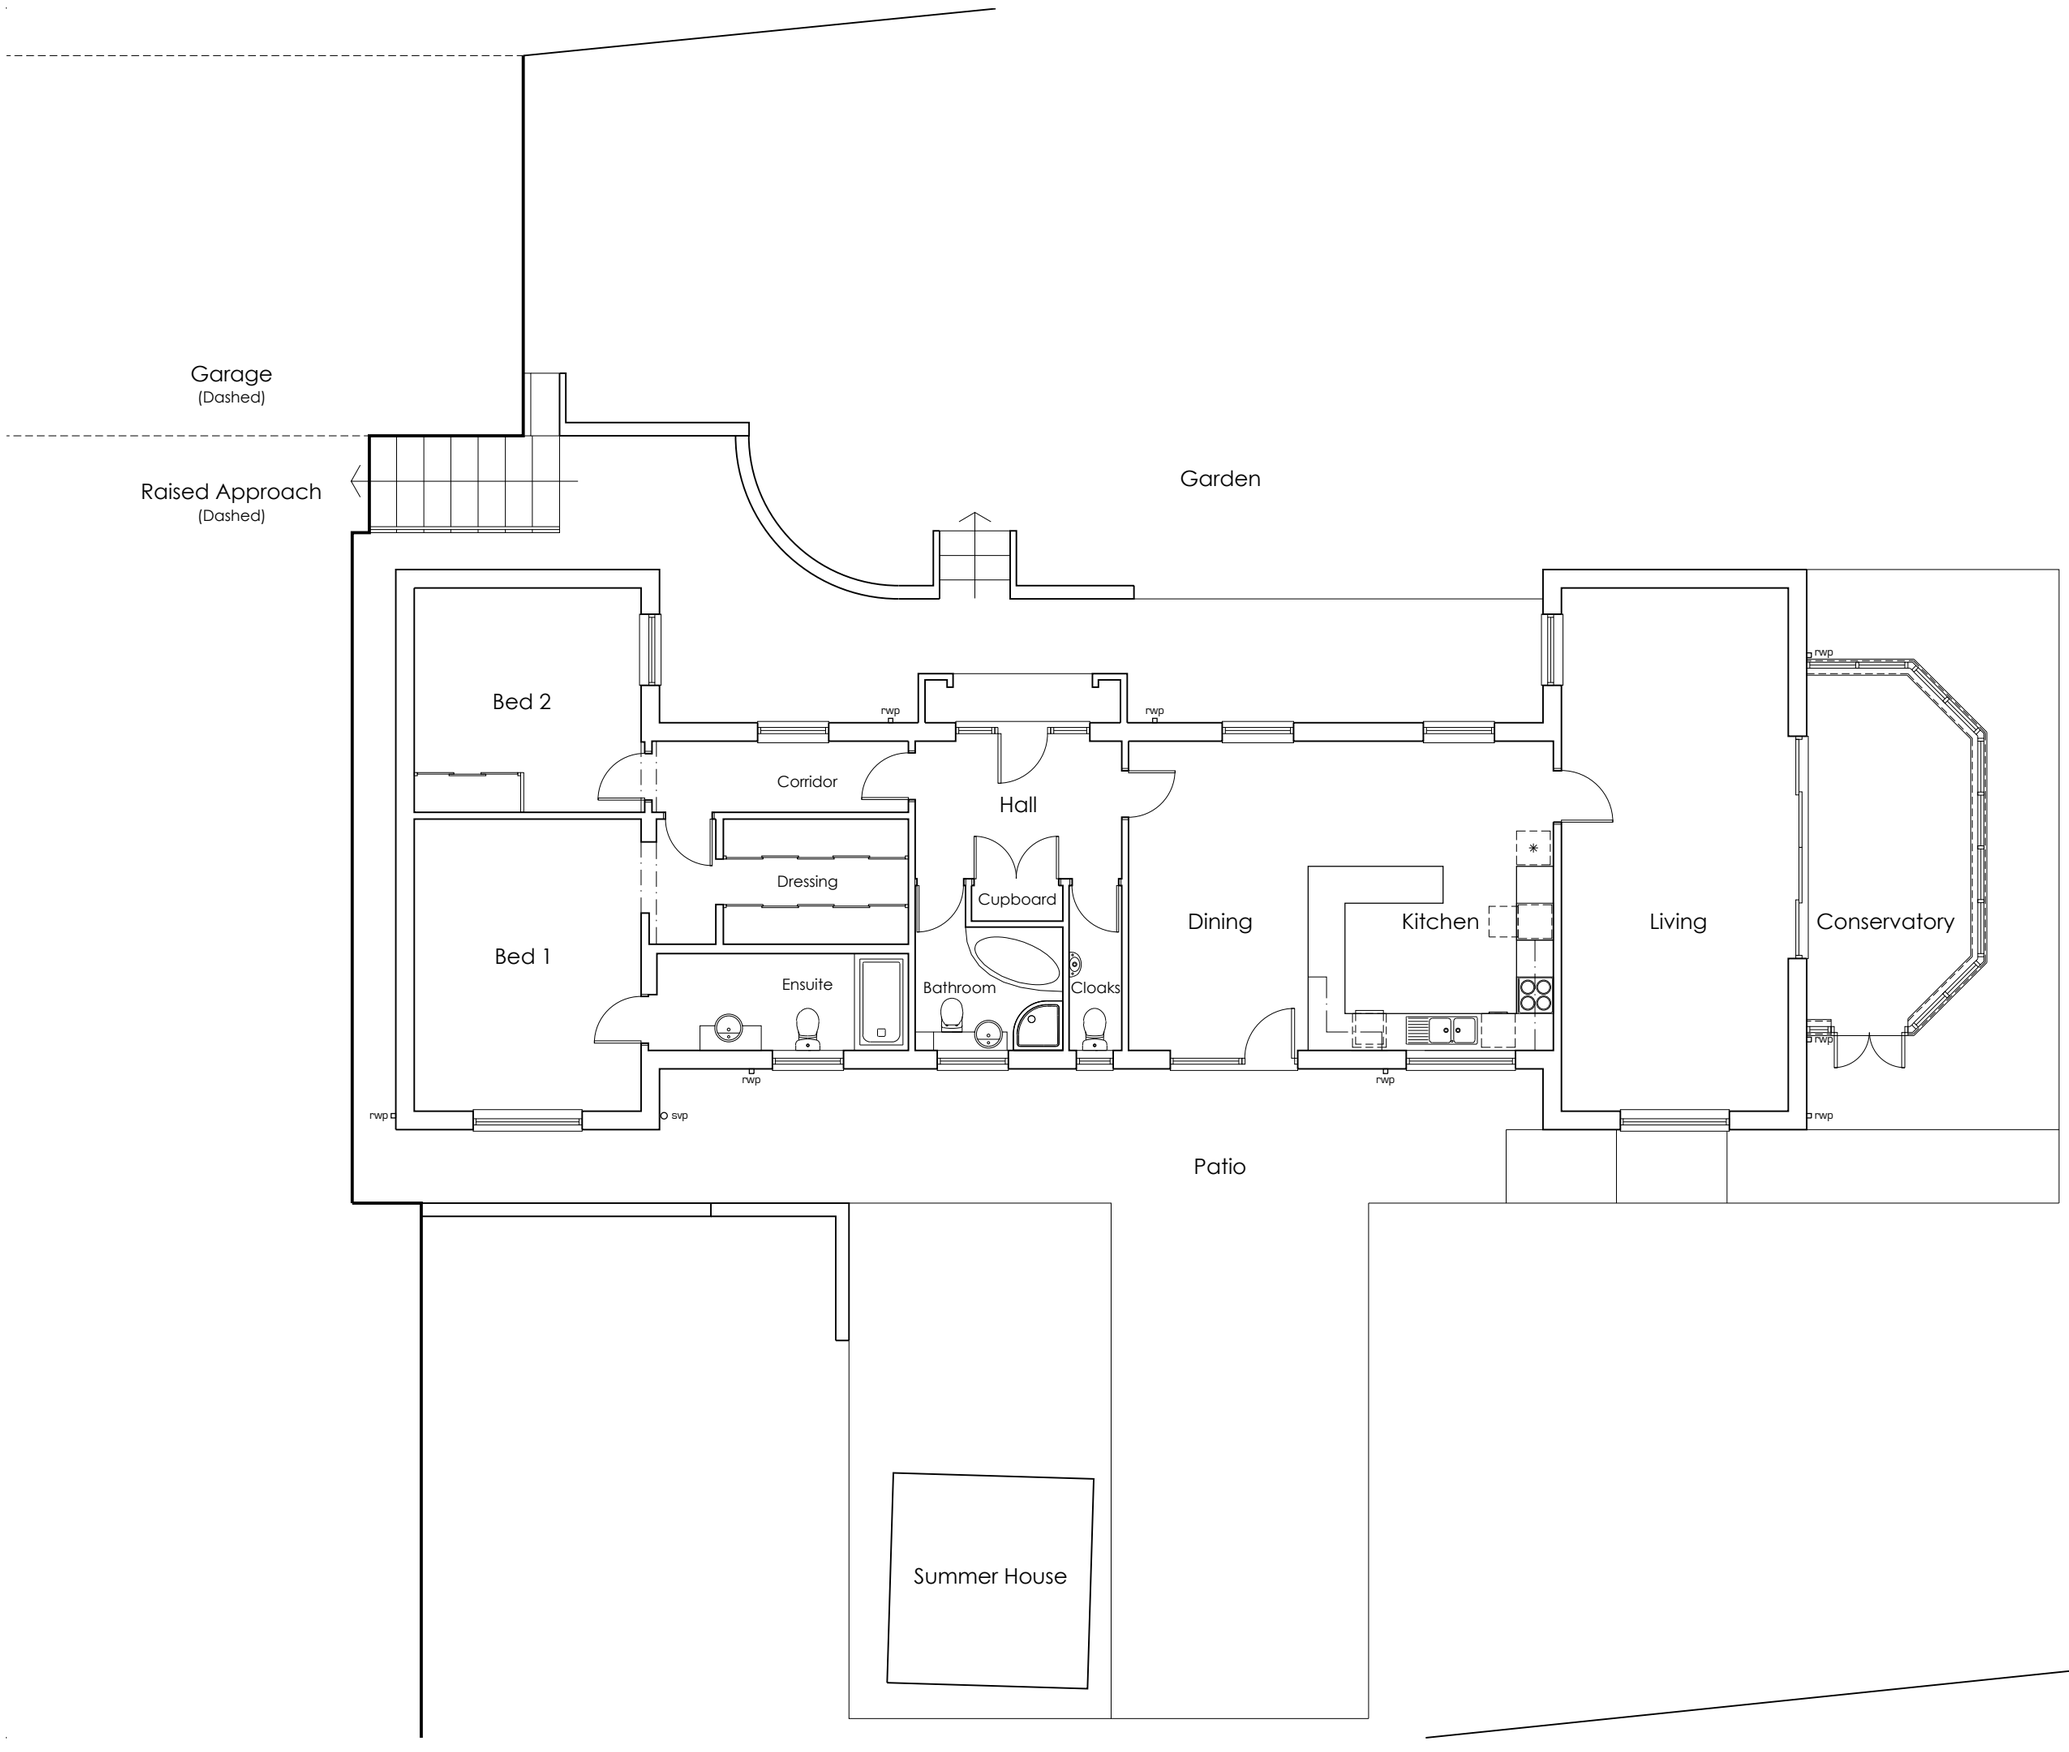

0m 1m 2m

Notes:
OS Extract provided by Messrs Mapserve
Landscape and furniture shown indicatively

ALCOVE ARCHITECTURE
/ 25a New Broadway Worthing Sussex BN11 4HP
/ 01903 608448 / www.alcovearchitecture.co.uk

Project
11a Parham Road
Findon Valley
BN14 0BL

Drawing Title
Floor Plan as Existing

Status
Information

Scale	Drawn By	Date
1:100@A3	JE	Dec 24
Project No.	Drawing No.	Revision
24119	P002	

Alcove Architecture Ltd - Registered No. 8543375