This drawing is the copyright of Alcove Architecture Ltd
All dimensions must be checked on site prior to construction
Do not scale this drawing except for Planning Application purposes
Contractor to work in full compliance with statutory requirements

Rev	Amendments	Date

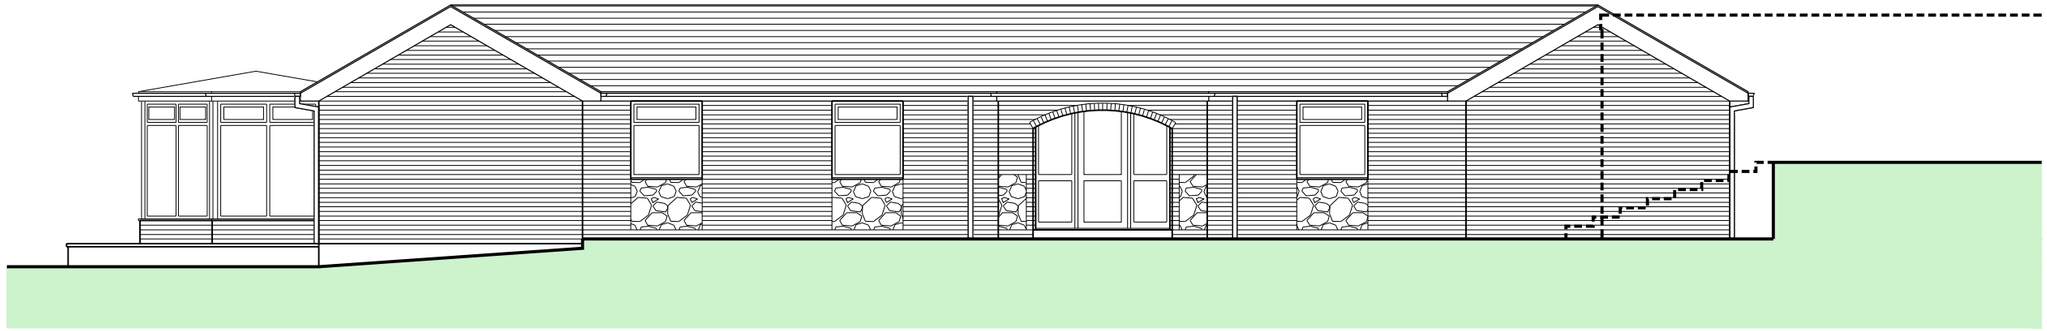

Northern Elevation
(Stepped approach and garage shown dashed)

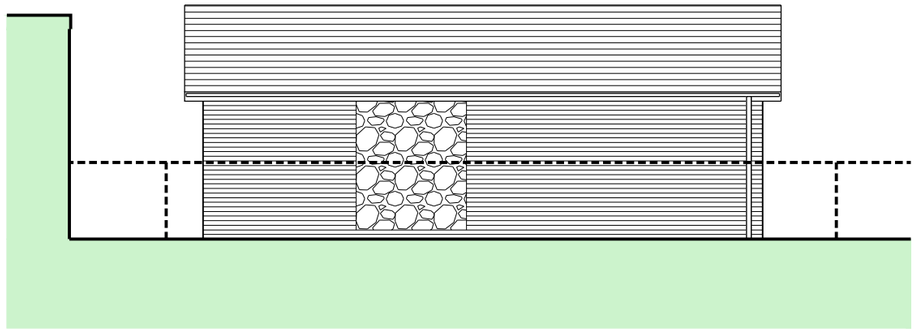

Western Elevation
(Approach level and garage shown dashed)

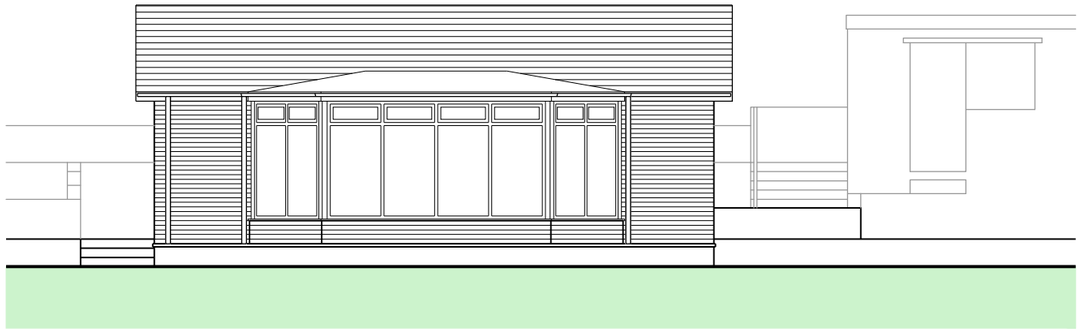

Eastern Elevation

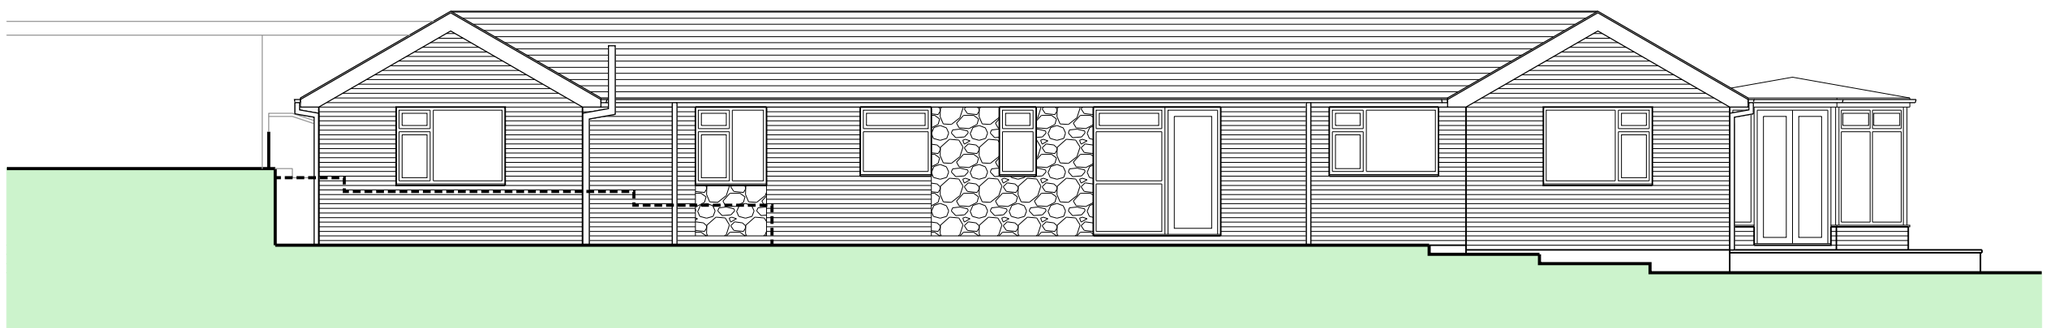

Southern Elevation
(Stepped wall shown dashed)

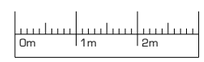

Notes:
OS Extract provided by Messrs Mapserve
Landscape and furniture shown indicatively

/ALCOVE ARCHITECTURE
/ 25a New Broadway Worthing Sussex BN11 4HP
/ 01903 608448 / www.alcovearchitecture.co.uk

Project
11a Parham Road
Findon Valley
BN14 0BL

Drawing Title
Elevations as Existing

Status
Information

Scale	Drawn By	Date
1:100@A3	JE	Dec 24

Project No.	Drawing No.	Revision
24119	P003	

Alcove Architecture Ltd - Registered No. 8543375