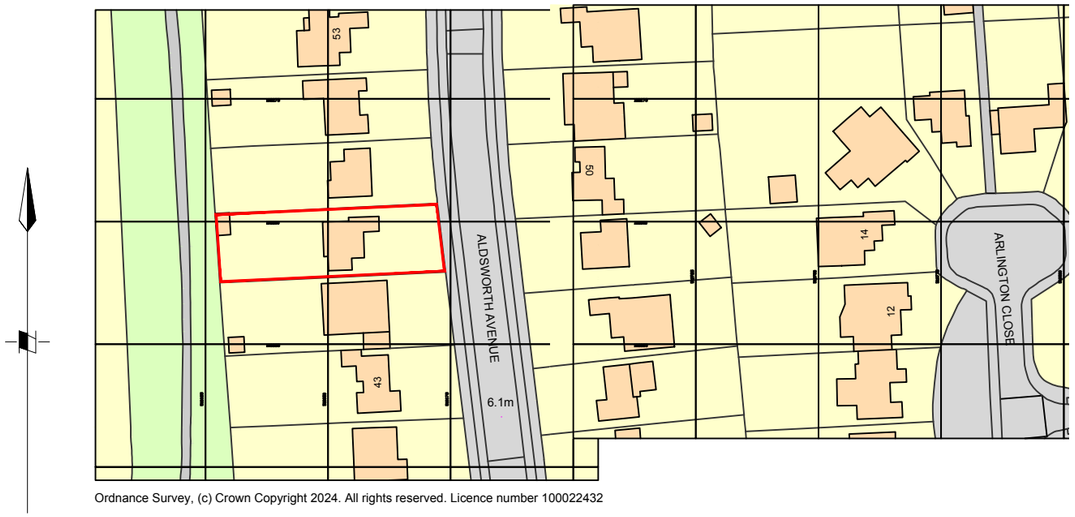

Ordnance Survey, (c) Crown Copyright 2024. All rights reserved. Licence number 100022432

Location Plan
1:1250 @ A3

0m 10.0m 20.0m 30.0m 40.0m 50.0m

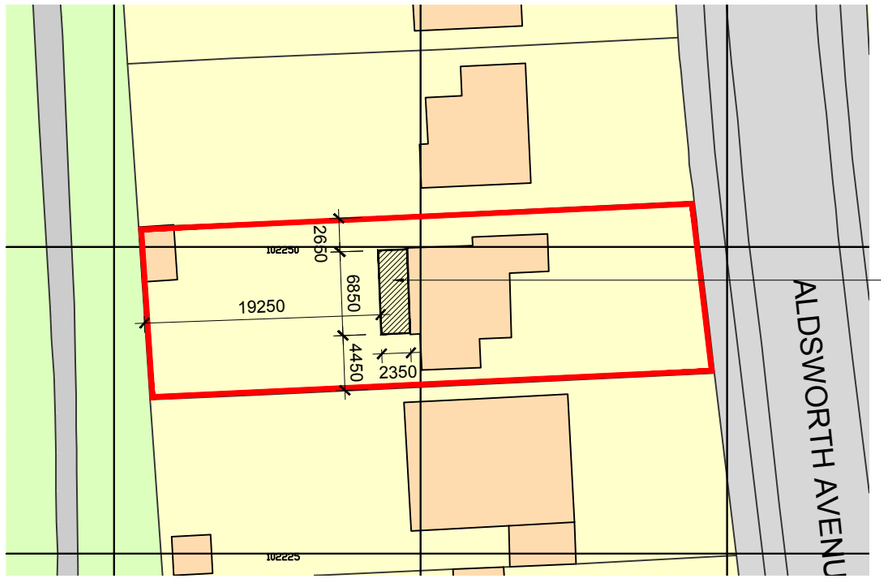

Single storey rear extension.

Pr. Site/Block Plan
1:500 @ A3

0m 5.0m 10.0m 15.0m 20.0m 25.0m

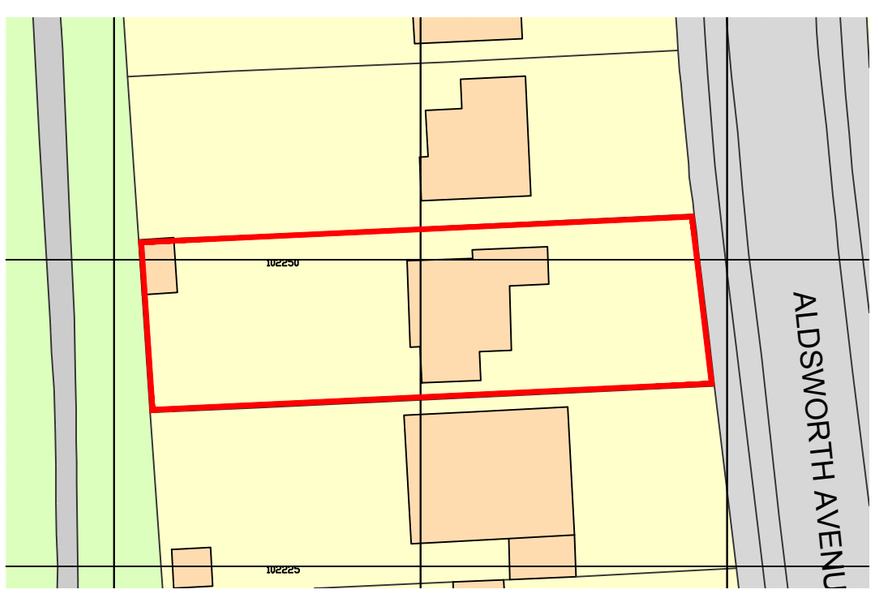

Ex. Site/Block Plan
1:500 @ A3

0m 5.0m 10.0m 15.0m 20.0m 25.0m

Rev A. 03.02.25 Second road name added.

client	project	drawing	date	drawn	drawing no	revision
Mr & Mrs Day	Extension & Alterations at 47 Aldsworth Avenue Goring-by-sea, BN12 4XG	Location / Block Plans	Jun 24	pd	0419 / 104	A
			scale: 1:1250, 1:500 @ A3		CAD file name:	

No dimensions to be scaled from drawing except for planning purposes. The contractor should check all dimensions on site.

Peter Davey Ltd
construction consultants

49 Park Drive
Rustington
West Sussex BN16 3DY
Tel: 01903 773105
Mob: 07941 402217
Email: peterdavey67@btinternet.com