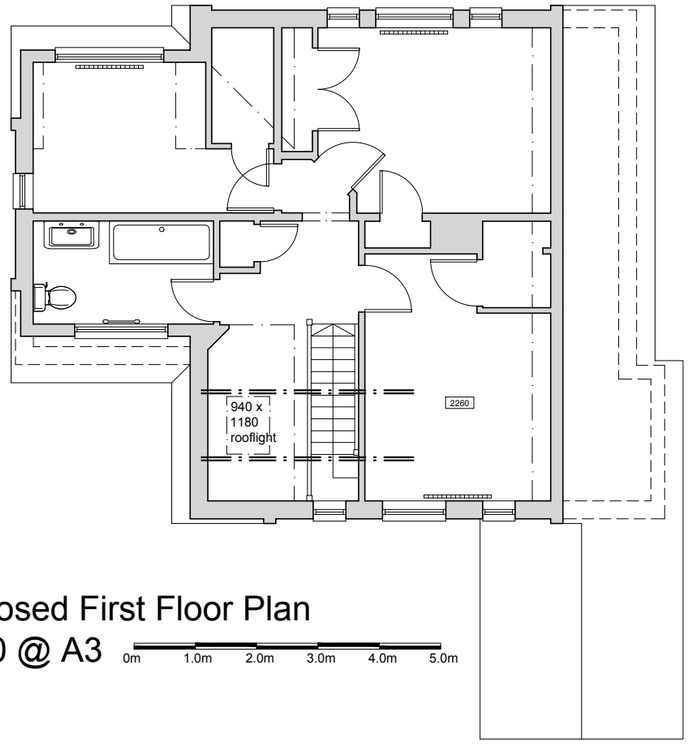

Proposed First Floor Plan
1:100 @ A3

0m 1.0m 2.0m 3.0m 4.0m 5.0m

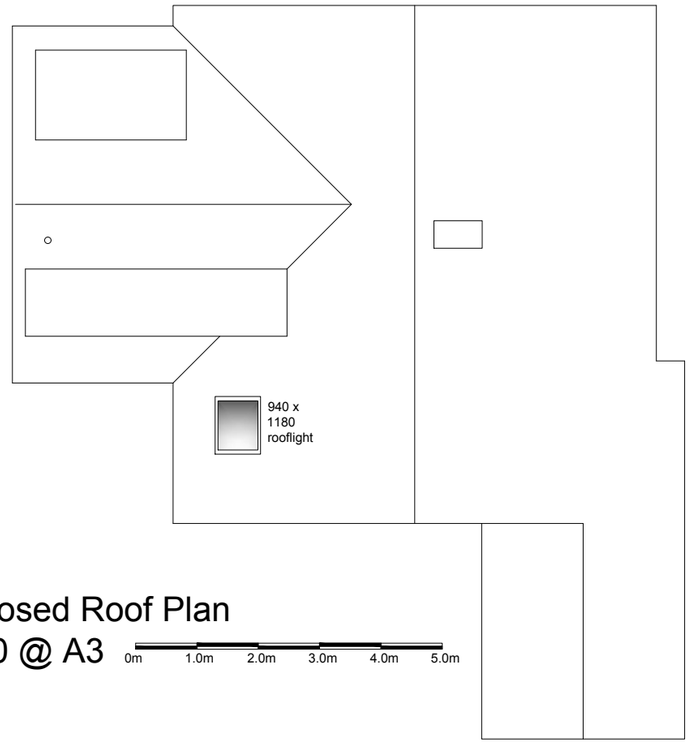

Proposed Roof Plan
1:100 @ A3

0m 1.0m 2.0m 3.0m 4.0m 5.0m



Proposed South Elevation (side)
1:100 @ A3

0m 1.0m 2.0m 3.0m 4.0m 5.0m

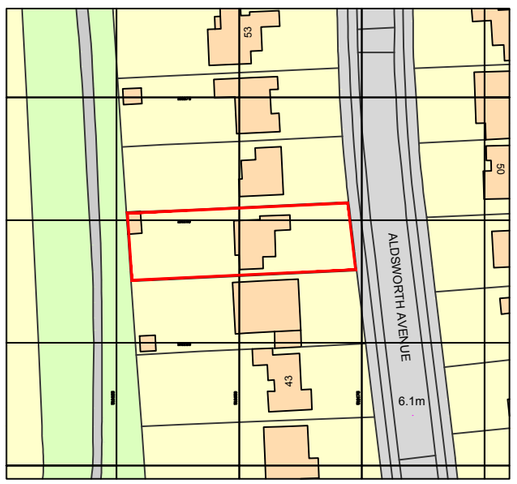

Ordnance Survey, (c) Crown Copyright 2024. All rights reserved. Licence number 100022432

Location Plan
1:1250 @ A3

0m 10.0m 20.0m 30.0m 40.0m 50.0m

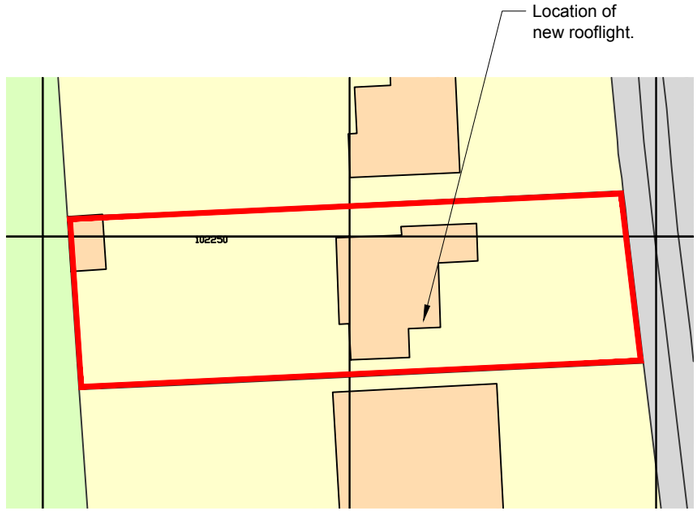

Proposed Site/Block Plan
1:500 @ A3

0m 5.0m 10.0m 15.0m 20.0m 25.0m

client	project	drawing	date	drawn	drawing no	revision
Mr & Mrs Day	New Rooflight at 47 Aldsworth Avenue Goring-by-sea, BN12 4XG	Proposed Plans & Elevation	Jan 25	pd	0419 / 111	-
			scale: 1:100 @ A3		CAD file name:	

No dimensions to be scaled from drawing except for planning purposes. The contractor should check all dimensions on site.

Peter Davey Ltd
architectural services
49 Park Drive
Rustington
West Sussex BN16 3DY
Mob: 07941 402217
Email: peterdavey67@btinternet.com