

DRY DOCK BUILDING
SHOREHAM HARBOUR
MATERIAL SCHEDULE

ECE Architecture

MATERIAL SCHEDULE

6923-ECE-B1-XX-SC-A-0050

Revision	Notes	Issue Date	By	Checked By
P1	PLANNING ISSUE	27.01.21	JT	CB

	LOCATION	DESCRIPTION	MANUFACTURER	REFERENCE	COLOUR	NOTES
1.0	**EXTERNAL ELEVATIONS**					
1.1	Brickwork	Face brickwork	Wienerberger	Blue Engineer	Blue	-
1.2	Elevations	Metal Seam Wall	Euroclad	Vieo System	Merlin Grey (RAL 180 40 05) 30% Gloss	-
1.3	Mortar	-	-	-	Grey	-
1.4	Movement joints	-	-	-	Grey	-
1.5	Window cill	PPC aluminium cill	-	Polyester Powder Coated	Merlin Grey (RAL 180 40 05) 30% Gloss	-
1.6	Windows and Doors	PPC aluminium	-	Polyester Powder Coated	Merlin Grey (RAL 180 40 05) 30% Gloss	-
1.7	Roller Shutter Door	PPC aluminium	-	Polyester Powder Coated	Merlin Grey (RAL 180 40 05) 30% Gloss	-
1.8	Bries Soleil	PPC aluminium	-	-	Merlin Grey (RAL 180 40 05) 30% Gloss	-
1.9	Signage Panel	Architectural Wall Panel	Kingspan	KS1000 FL (Flat) Quadcore with HPS 200 Ultra finish sheet	White (RAL 9003)	-
2.0	**ROOF COVERING**					
2.1	Roof covering	Metal Seam Roof	Euroclad	Vieo System	Merlin Grey (RAL 180 40 05) 30% Gloss	-
3.0	**EXTERNAL FINISHES**					
3.1	Hard Standing	Existing Tarmac Resurfaced	-	-	-	-
3.2	Hard Standing	Permeable Tarmac	-	-	-	-
3.3	Hard Standing	Permeable Resin Bounded Gravel	-	-	-	-
3.4	Fencing	Existing Palisade Fence	-	-	Grey	-
3.5	Fencing	1.8m Welded Mesh Fence and Gates	FirstFence	V mesh Fencing	Black	-
3.6	Fencing	1.2m Welded Mesh (Safetop) Fence	-	Safetop Fencing Panels	Black	-
3.7	Railings along dock edge	Key Clamp Handrail	-	-	Grey	-
3.8	Raised Planters	Timber Boxed Planters	-	-	Natural Timber	-

CDM 2015 Health & Safety Information

This information relates only to 'Significant Hazards' identified on this drawing and is to be read in conjunction with the Designer's Hazard Register.

1 Existing 2.4m palisade fence retained



2 Existing retaining wall to north of building retained



3 1.8m Black welded mesh fencing and gates where appropriate



4 Existing railing along quay edge upgraded with key clamp handrail




5 1.2m Black welded mesh (safetop) fencing



6 1.8m Black welded mesh gate along western edge



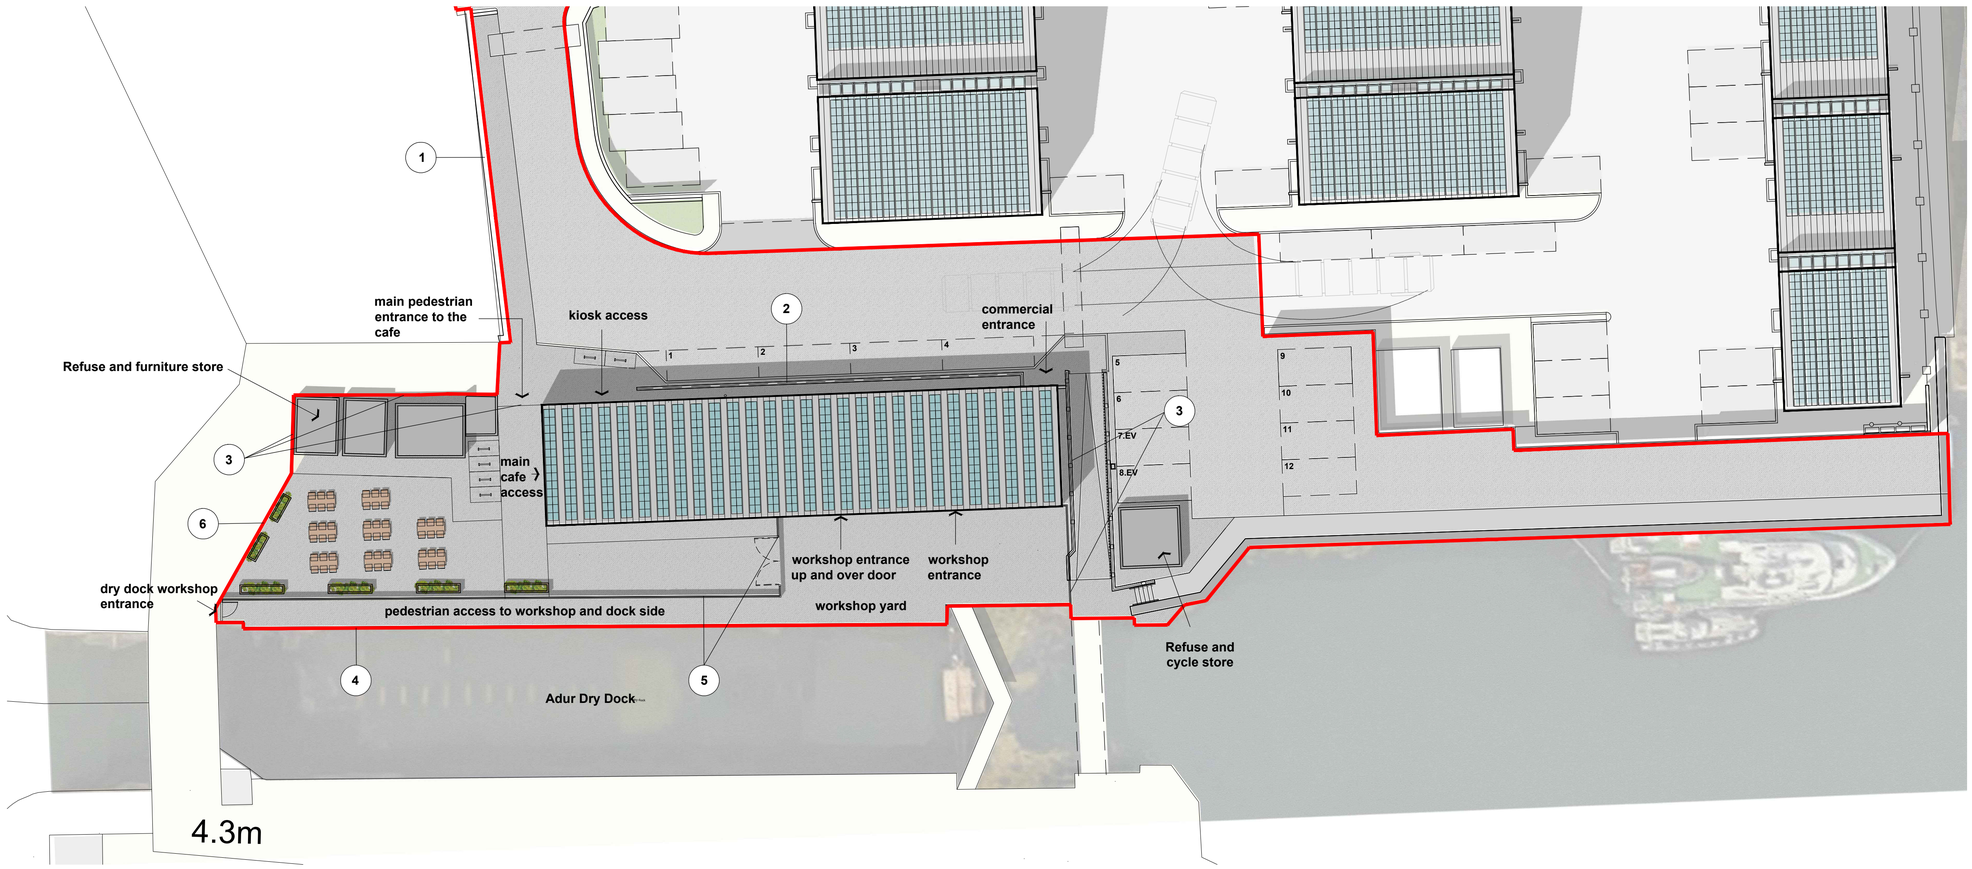

N

© ECE Architecture Limited. No dimensions to be scaled from drawing except for the purposes of Planning Applications. The contractor should check all dimensions on site. It is the contractors responsibility to ensure compliance with Building Regulations.

Client's Name
Shoreham Harbour

Job Title
The Dry Dock Building

Drawing Title
Existing and Proposed Boundary Treatments

Scale
1:200 @ A1 / 1:400 @ A3
metres 4 8 12 16

Drawn	Checked	Date
JT	CB	21.01.21

Job No	Drawing No	Rev
6923	PL-50	-

Status
APPROVAL

Rev	Date	Revision Details	Dr	Ch

London: 76 Great Suffolk Street, London, SE1 0BL
T 0207 928 2773 E london@ecearchitecture.com
Sussex: Brooklyn Chambers, 11 Goring Road, Worthing, West Sussex, BN12 4AP
T 01903 248777 E sussex@ecearchitecture.com
Bristol: Westworks, Colston Tower, Colston Street, Bristol, BS1 4XE
T 0117 214 1101 E bristol@ecewestworks.com
ECE Architecture
www.ecearchitecture.com

CAD Plot date: 28/01/2021 - 08:58:26 6923 pl mast.dwg

CDM 2015 Health & Safety Information

This information relates only to 'Significant Hazards' identified on this drawing and is to be read in conjunction with the Designer's Hazard Register.

1 Euroclad Vieo wall system



2 Euroclad Vieo roof system



3 Aluminium window frames and Brise Soleil




4 Roller shutter door and aluminium door



5 Wienerberger Blue Engineer Facing Brick



6 Frameless channel fixed glass balustrade

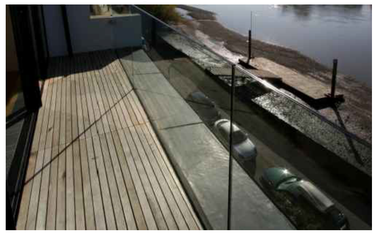

7 Grey spandrel panel to balcony



8 1000mm Kingspan KS1000 FL (Flat) Quadcore with HPS 200 Ultra finish sheet





© ECE Architecture Limited. No dimensions to be scaled from drawing except for the purposes of Planning Applications. The contractor should check all dimensions on site. It is the contractors responsibility to ensure compliance with Building Regulations.

Client's Name
Shoreham Harbour

Job Title
The Dry Dock Building

Drawing Title
Proposed Materials Schedule

Scale
1:200 @ A1 / 1:400 @ A3
metres 4 8 12 16

Drawn	Checked	Date
JT	CB	21.01.21

Job No	Drawing No	Rev
6923	PL-51	-

Status
APPROVAL

Rev	Date	Revision Details	Dr	Ch

London: 76 Great Suffolk Street, London, SE1 0BL
T 0207 928 2773 E london@ecearchitecture.com
Sussex: Brooklyn Chambers, 11 Goring Road, Worthing, West Sussex, BN12 4AP
T 01903 248777 E sussex@ecearchitecture.com
Bristol: Westworks, Colston Tower, Colston Street, Bristol, BS1 4XE
T 0117 214 1101 E bristol@ecewestworks.com
ECE Architecture
www.ecearchitecture.com

CAD Plot date: 28/01/2021 - 08:52:07

6923 pl mast.dwg