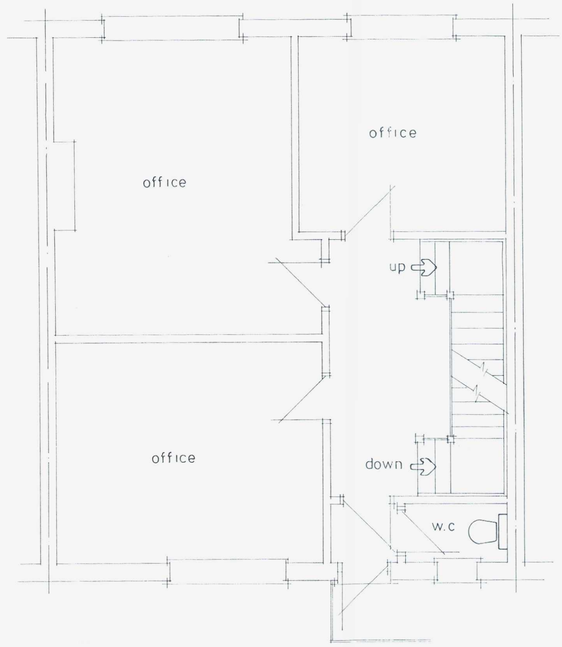

Existing First Floor

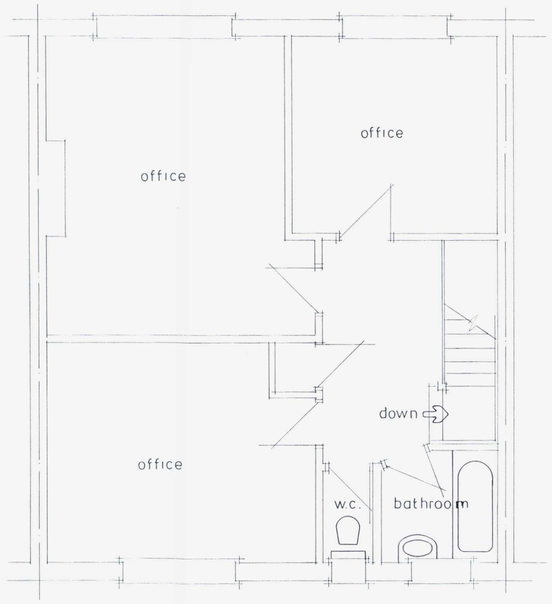

Existing Second Floor

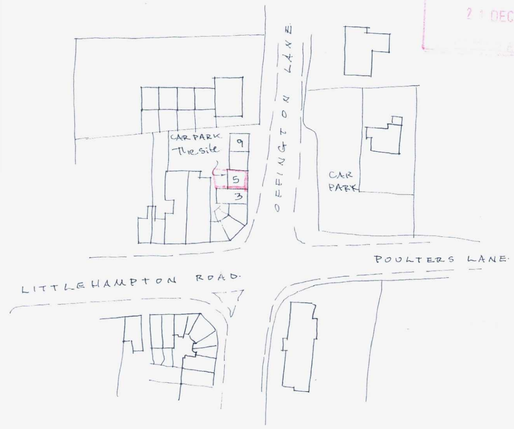

Site Plan 1:1250

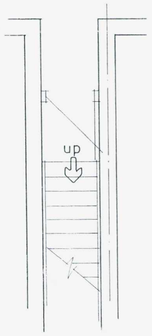

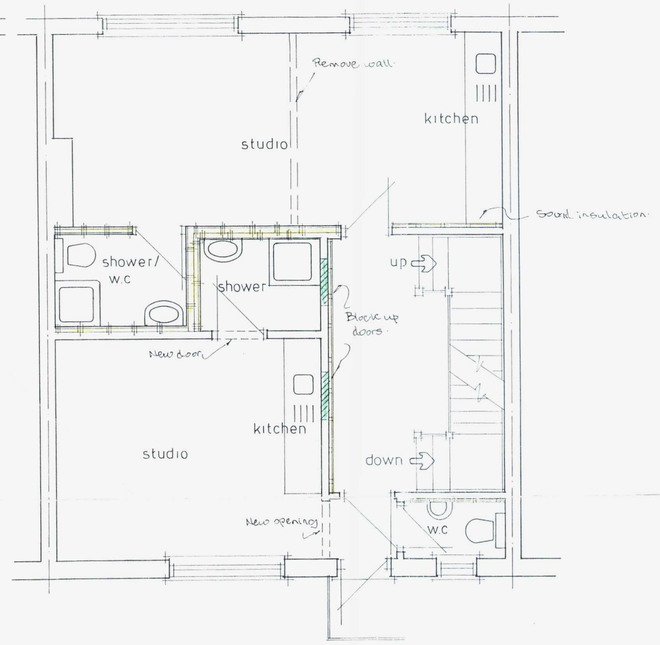

Proposed First Floor

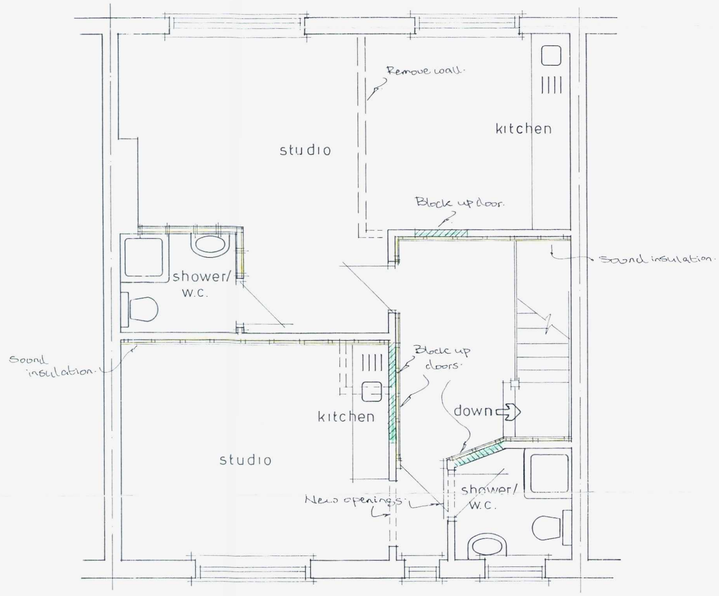

Proposed Second Floor

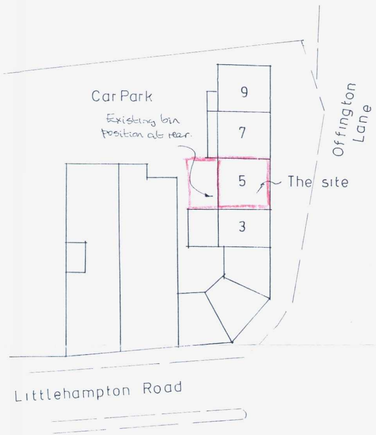

Block Plan 1:500

A		
	Date	Revisions

© copyright

Client
Mr.M.Halford.

Job Title
Proposed Conversion

Drawing Title
5 Offington Lane,
Worthing.

Scale 1:50

Date | Drawn by

Drg No. 477/01 | Rev.

WORTHING BOROUGH COUNCIL
21/11/07
WB/07/1373/FUL
21 DEC 2007
RECEIVED