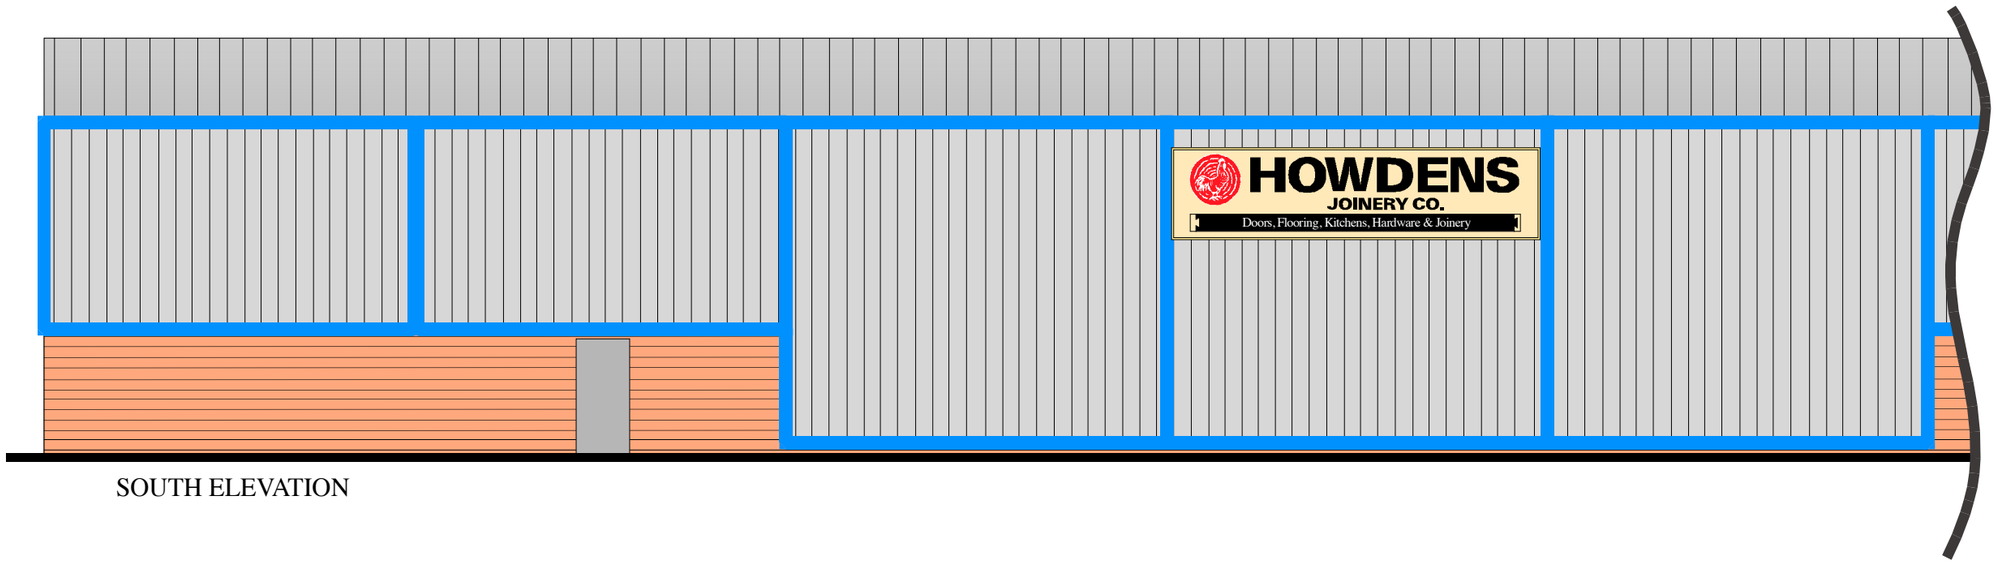

SOUTH ELEVATION

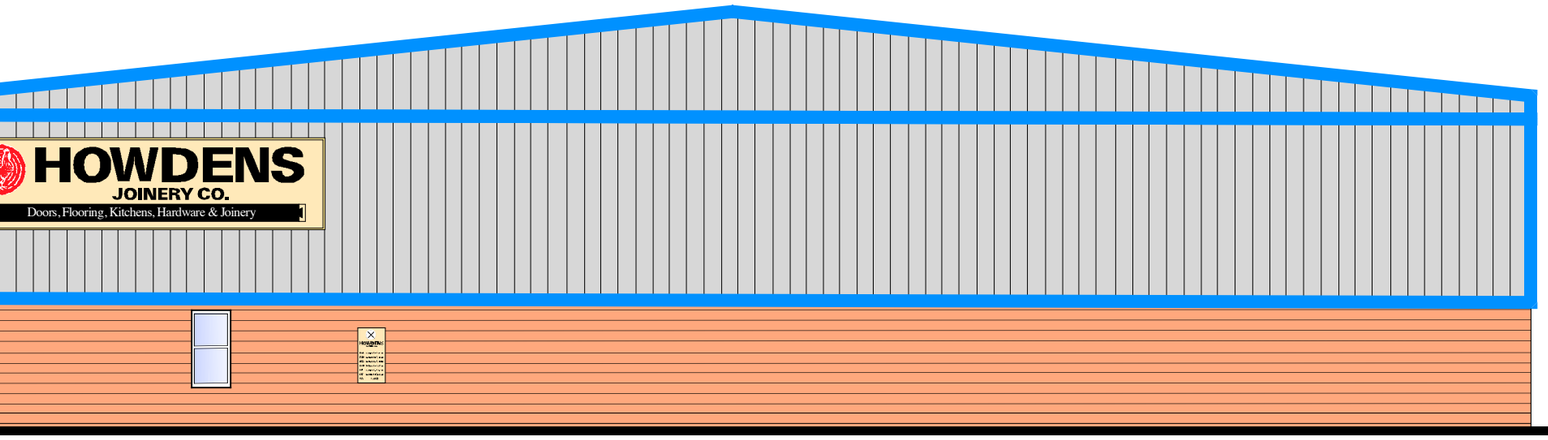

EAST ELEVATION

Sign 1, 2 & 3: 6000 x 1500mm

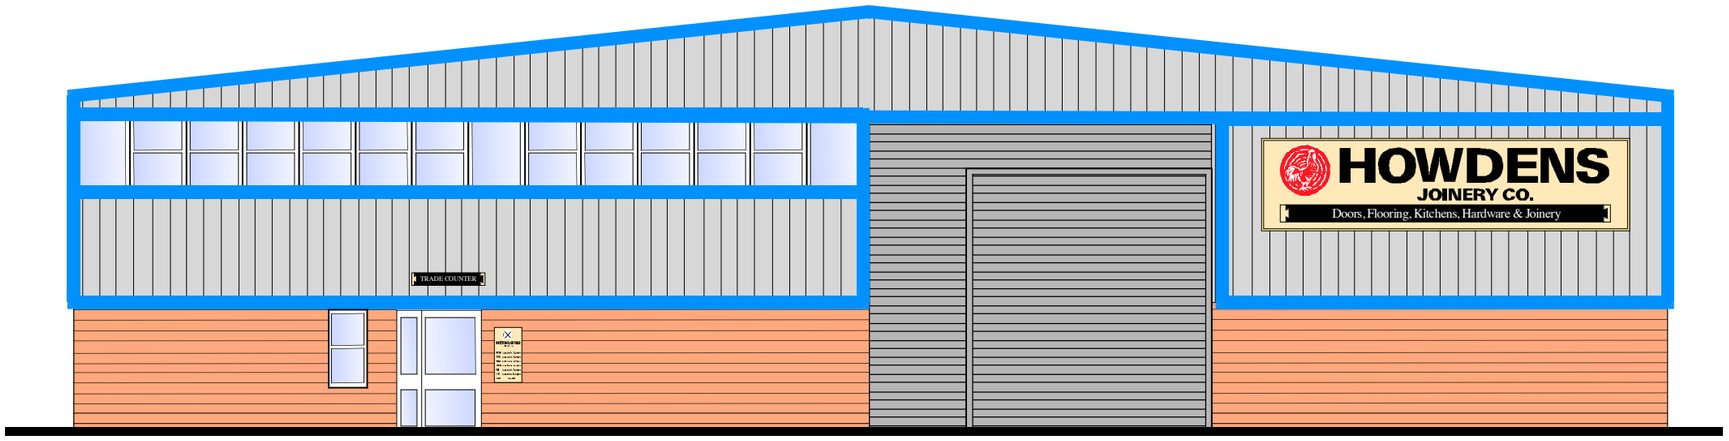

WEST ELEVATION

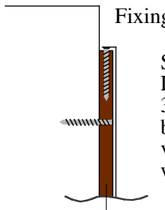

Signs Specification:
Didond folded trays with 30mm returns. Panels to be fitted with 5-7 year cast vinyl graphics in black ral 9005, white ral 9003 and red ral 3020

Sign 4: 3000 x 750mm

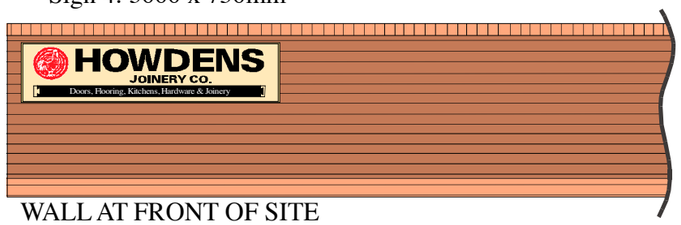

WALL AT FRONT OF SITE

ADS CONSULTANTS

Foxgloves, 2 The Stray, South Cave, Brough. HU15 2AL
Telephone: 01430 421495

ADS GROUP©

Revisions:	
Client:	HOWDENS
Location :	Shoreham by Sea
Project:	Elevation Signs
Scale:	A3 - 1:100
Date:	17/7/13
Drawn by:	GH
Drg. No.:	00045AD/01