

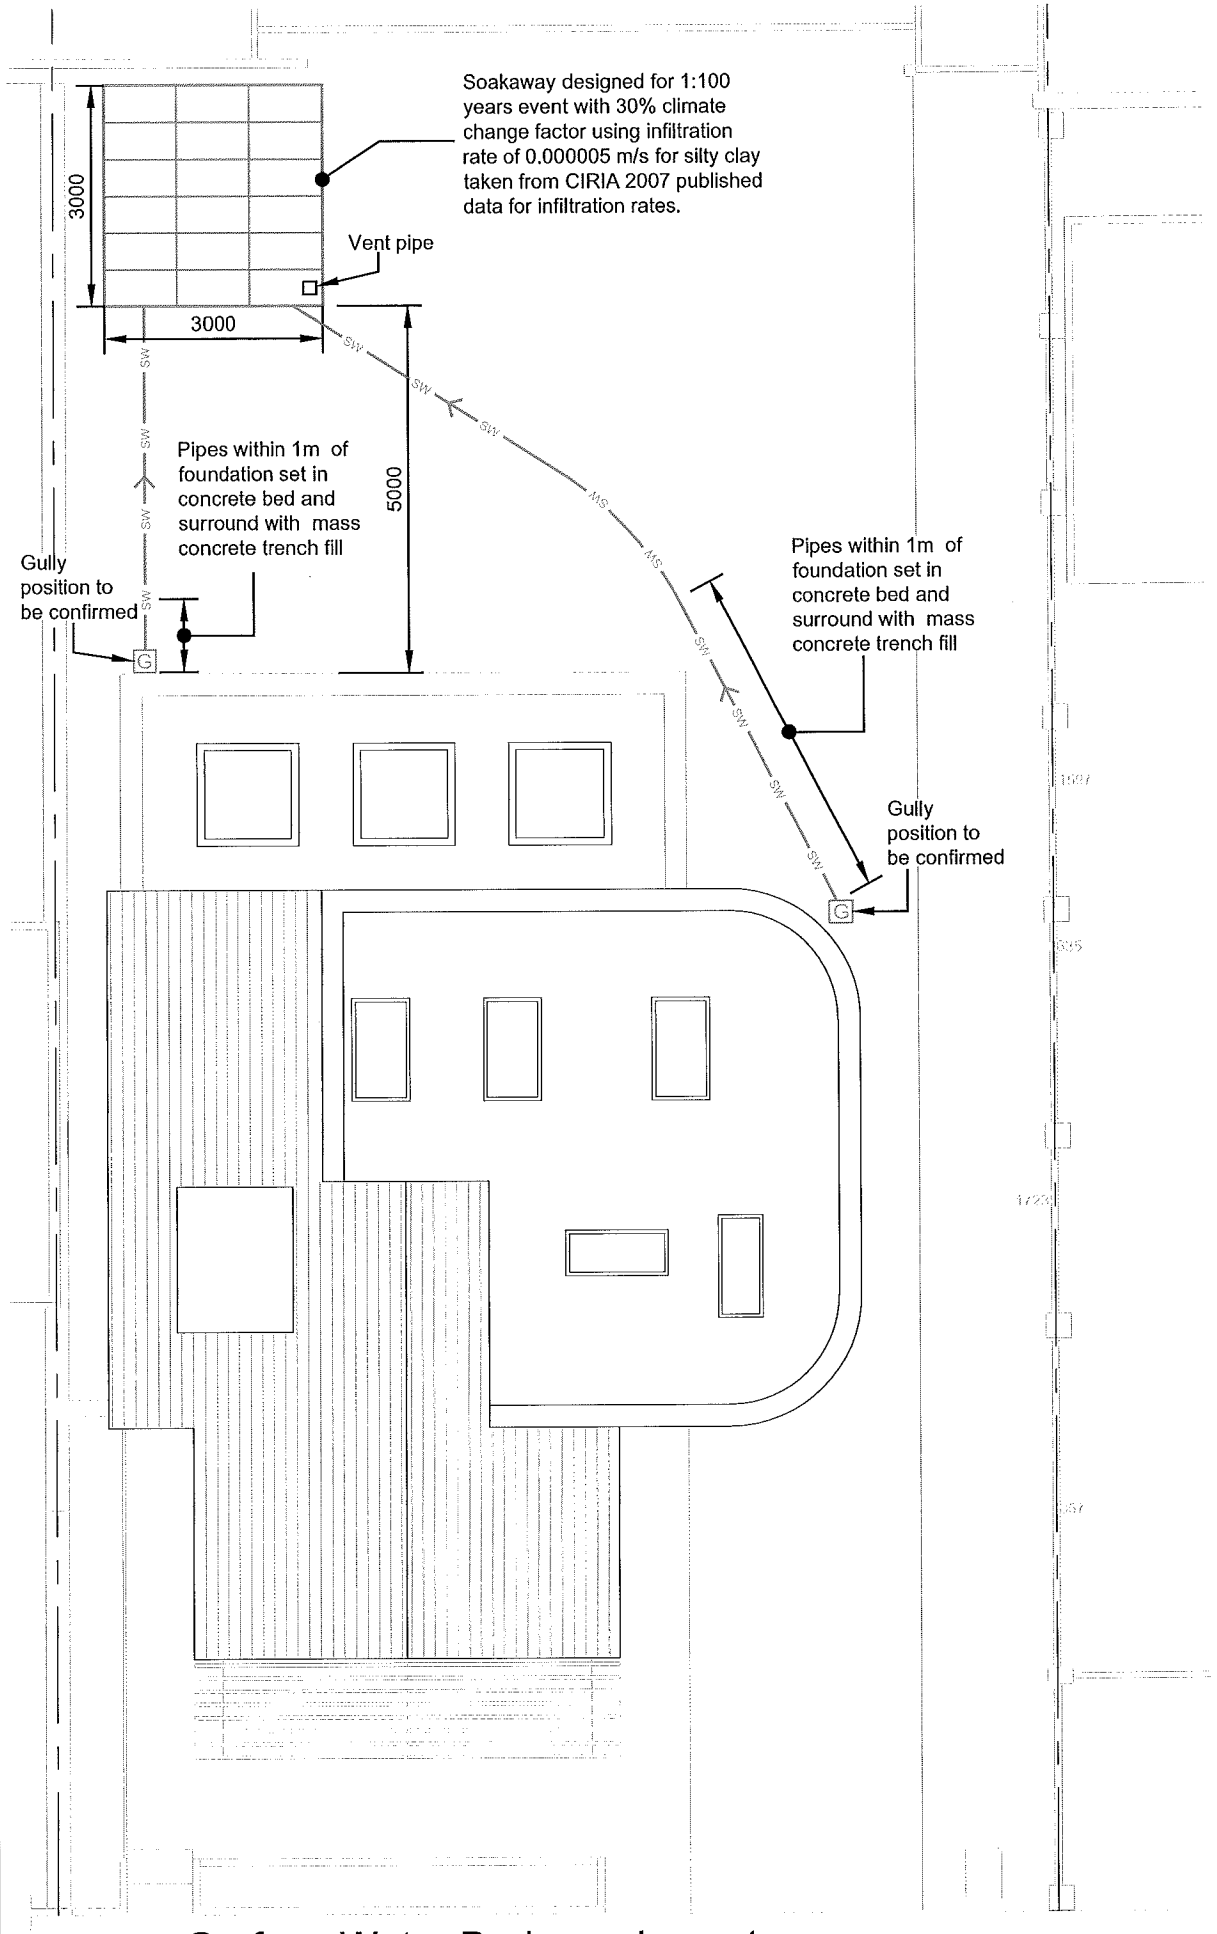



Surface Water Drainage Layout (1:100)

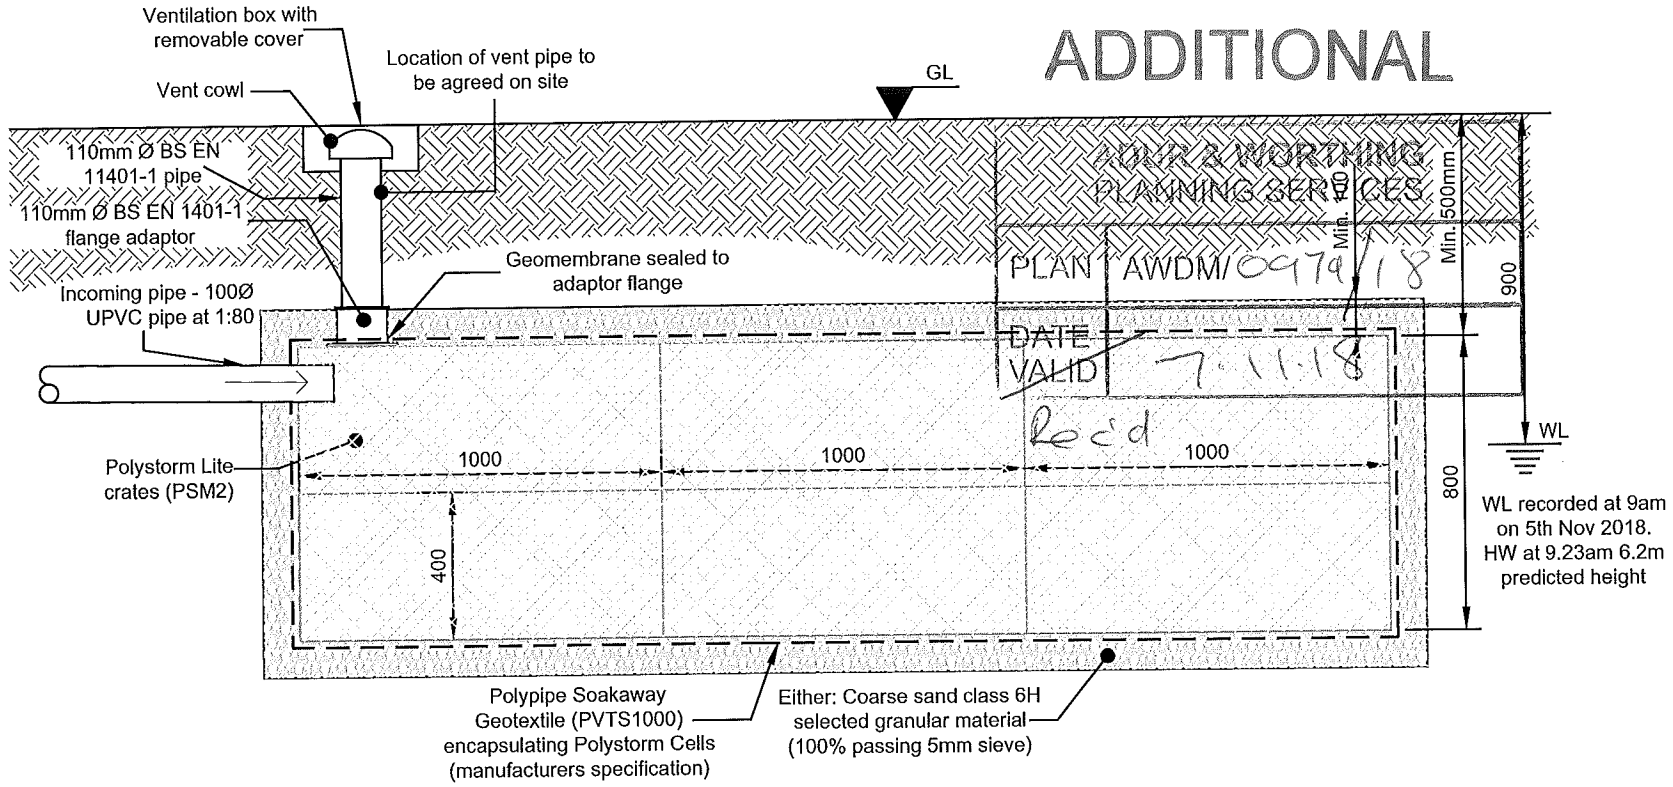

Typical Section Through Soakaway (1:20)

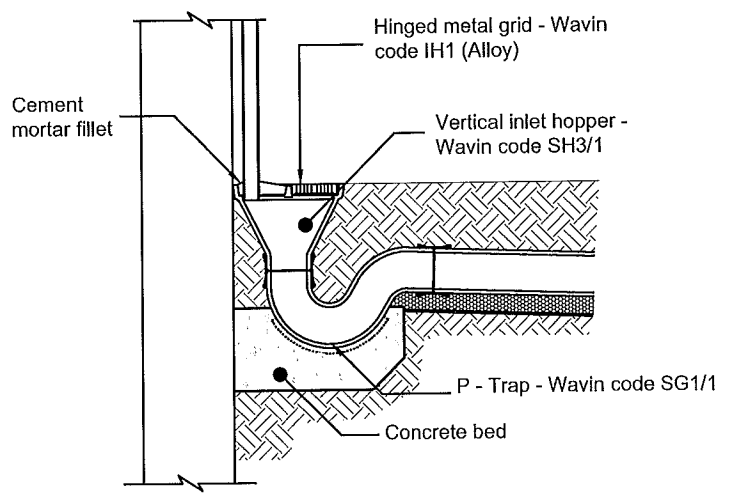

Typical Gully Detail (1:20)

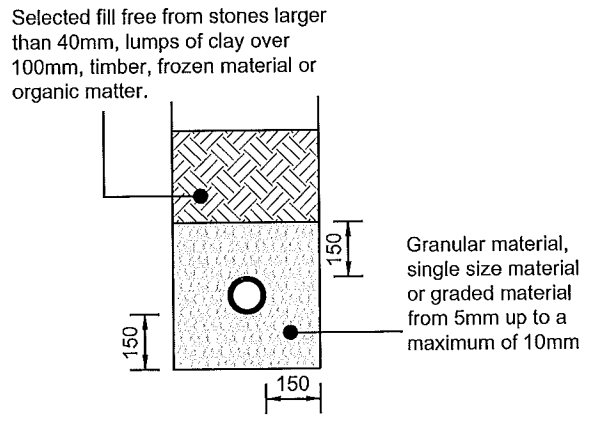

Pipe Bedding Detail (1:20)

ADDITIONAL
ADUR & WORTHING PLANNING SERVICES
PLAN AWDM/0979/18
DATE VALID 7.11.18
Rec'd

Rev	Date	Description

Haworth McCall CONSULTING
Brighton: 01273 617117
Belfast: 028 9028 3060
solutions@haworthmccall.co.uk
www.haworthmccall.co.uk

Project:	243 Brighton Road, Lancing
Drawing No.:	951/400
Drawing Title:	Surface Drainage Layout and Details
By:	DHG
Date:	November 18

Original drawing size A3