
WAYNE GANDER MCIAT
Chartered Architectural Technologist
98 Durrington Lane
WORTHING
West Sussex
BN13 2RQ
M – 07808 887896
E – waynegander08@gmail.com

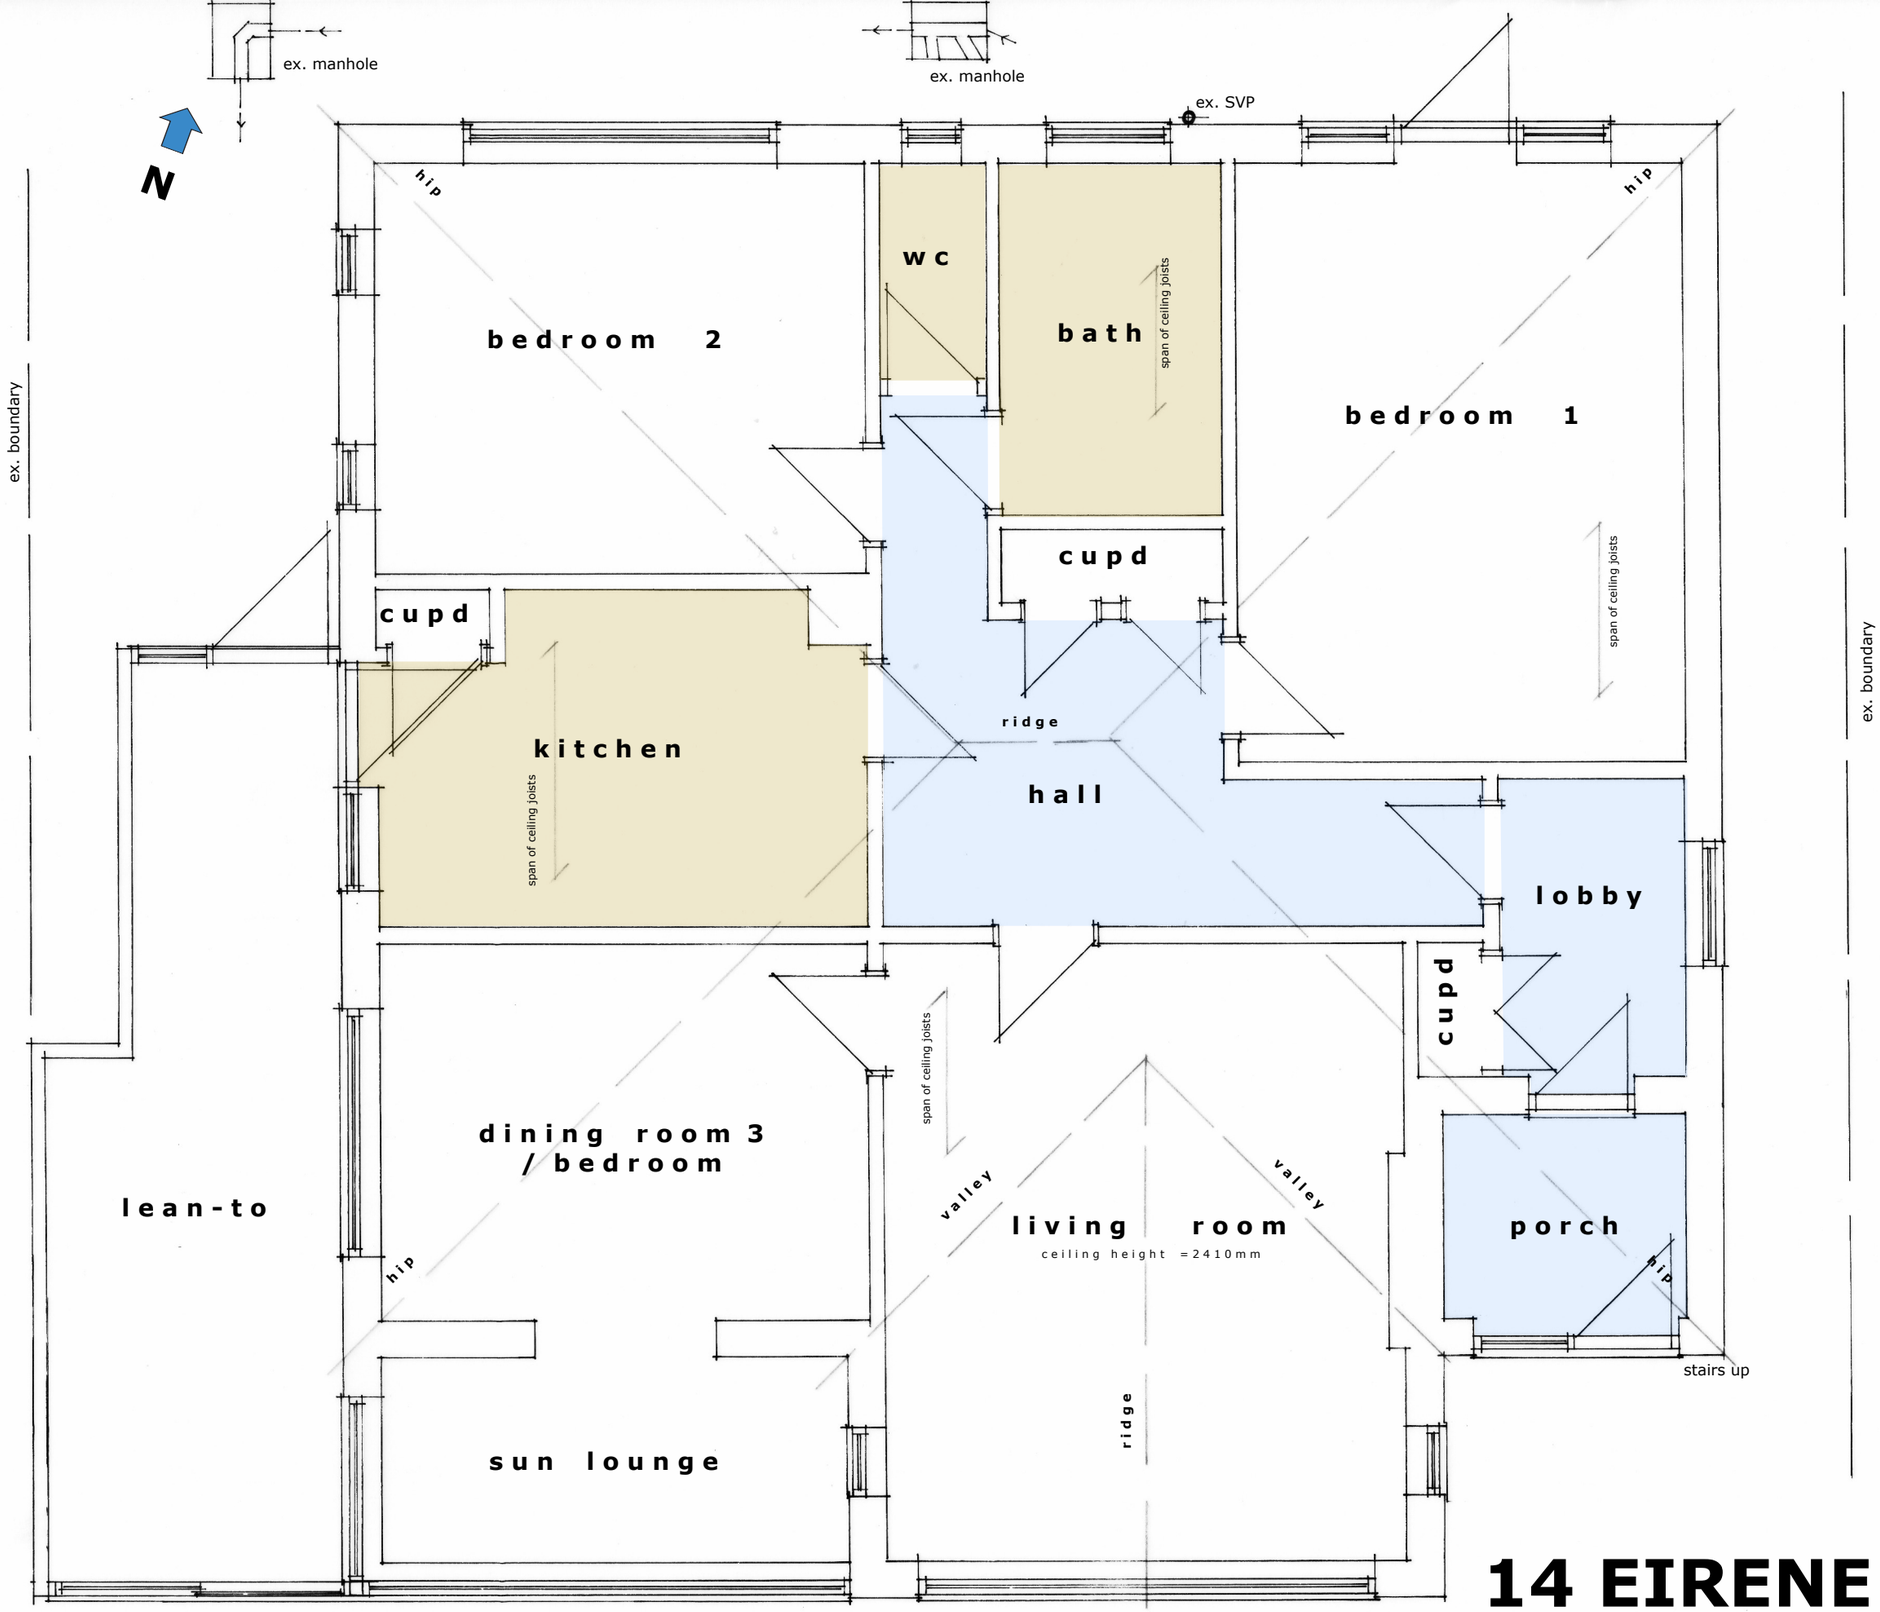

GROUND FLOOR PLAN 1:50 @ A3

0 1 2 3 4 5m
metres

14 EIRENE ROAD, GORING, WORTHING

Existing 01 **Nov 2024**