
WAYNE GANDER MCIAT
Chartered Architectural Technologist
98 Durrington Lane
WORTHING
West Sussex
BN13 2RQ
M – 07808 887896
E – waynegander08@gmail.com

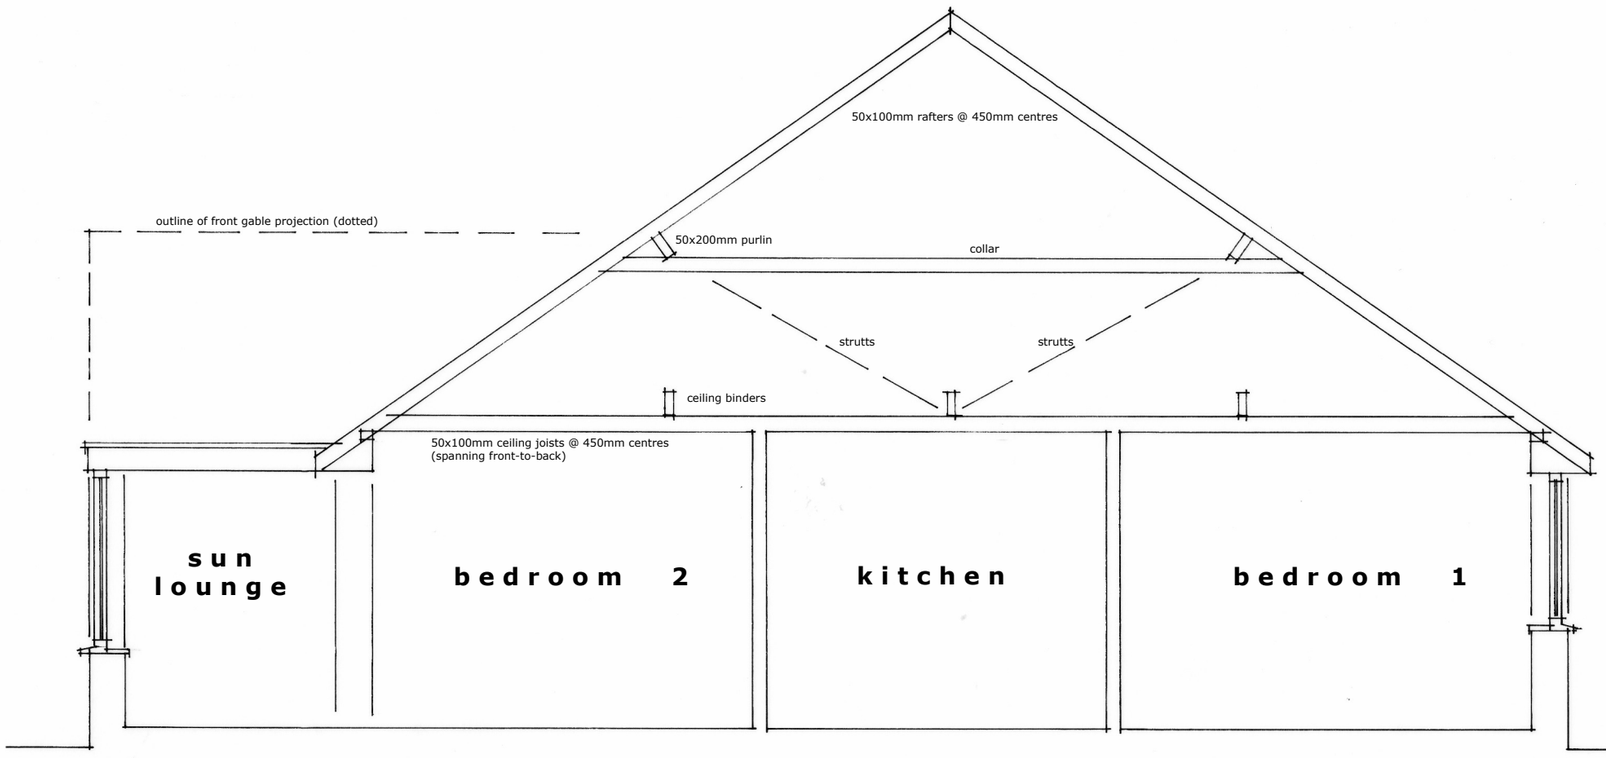

SECTION 1:50 @ A3

0 1 2 3 4 5m
metres

14 EIRENE ROAD, GORING, WORTHING
Existing 03 Nov 2024