
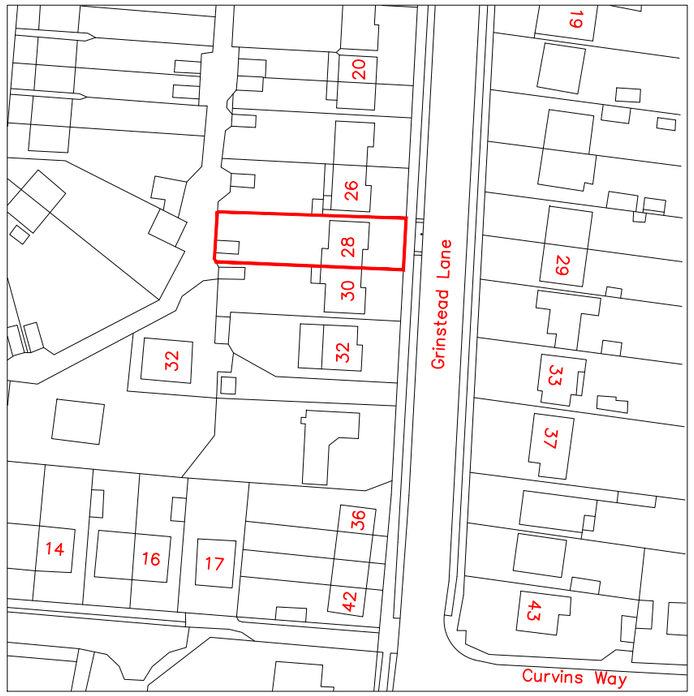


N
W E
S

Scale 1:1250

0 10 20 30 40 50m

Location Plan 1:1250

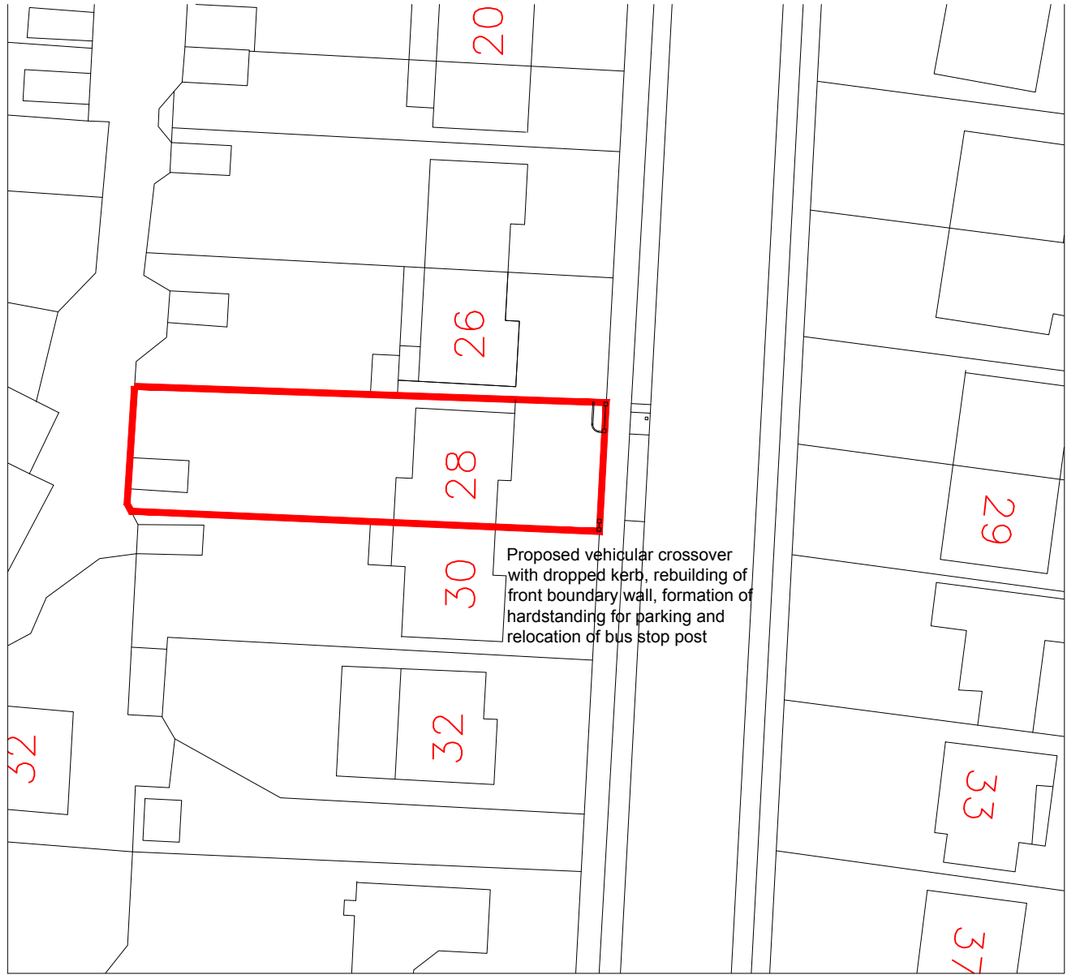

N
W E
S

Scale 1:500

0 5 10m 20m

Block Plan 1:500





Existing frontage



Existing footway and grass verge

REV: DATE: BY: R\

CLIENT
Mr Brian Murphy

This drawing is for Planning Permission purposes only.

PROJECT
28 Grinstead Lane
Lancing
West Sussex
BN15 9DY

TITLE
Dropped kerb and hardstanding for parking
Location Plan, Block Plan
and Aerial Photo

STATUS
Planning

DATE
April 2017

SCALE @ A3
1:1250, 1:500

DRAWN BY
Edward Wong

REVIEWED BY
Edward Wong

DRAWING NUMBER
M PL 01