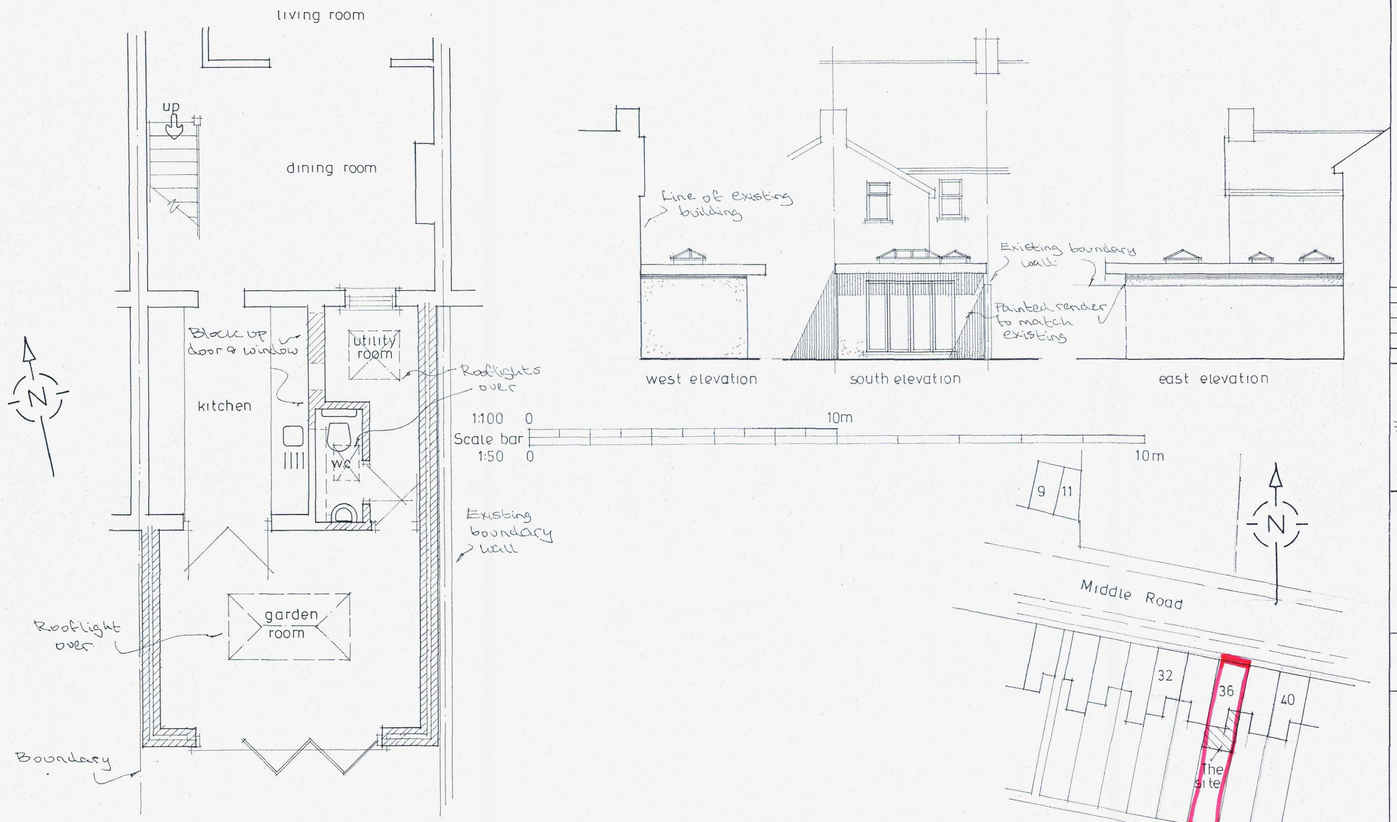

NOTES

A		
	Date	Revisions

© copyright

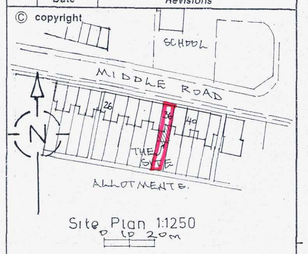

Client

Mr & Mrs. M. Grice

Job Title

Proposed Extension

Drawing Title

36 Middle Road
Shoreham

Scale 1:50 1:100

Date | Drawn by

Drg No. 495/01 | Rev.

ADUR & WORTHING PLANNING SERVICES
PLAN NO. 0649/17
DATE 25 APR 2017

594 x 420mm A2