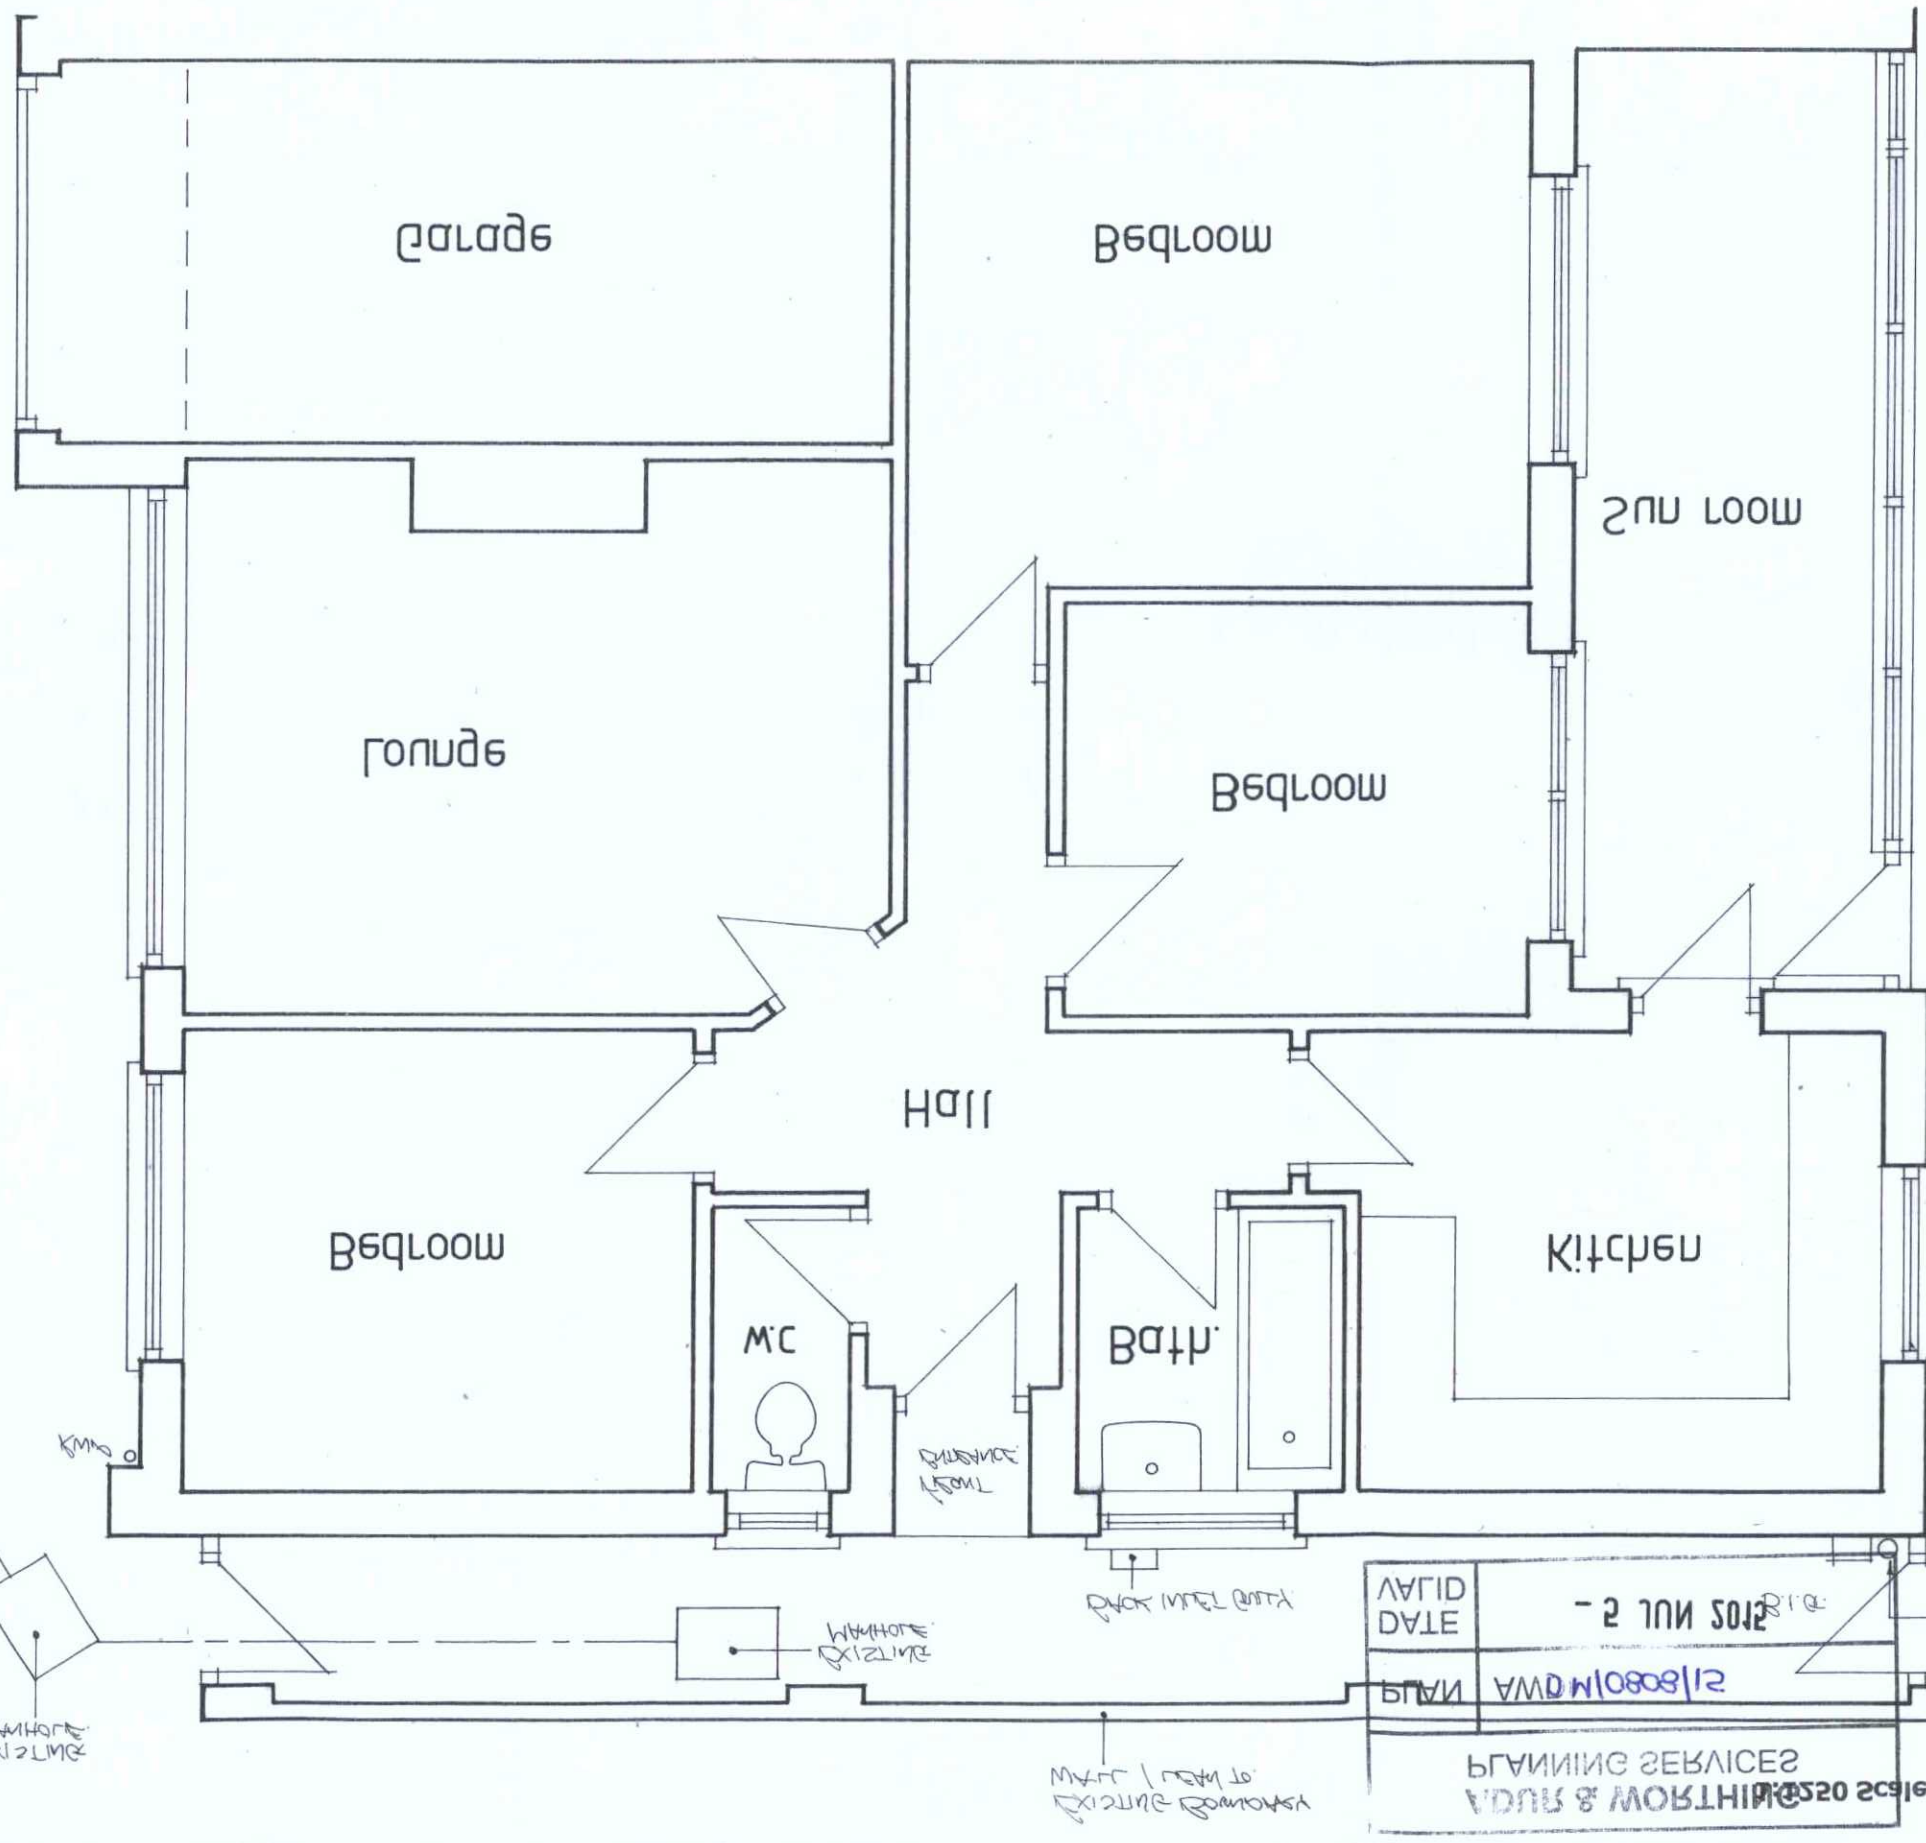
EXISTING GROUND FLOOR PLAN 1:20


Garage
Bedroom
Sun room
Lounge
Bedroom
Hall
Bedroom
W.C
Bath
Kitchen
EXISTING
EXISTING
EXISTING