A3 PAPER SIZE

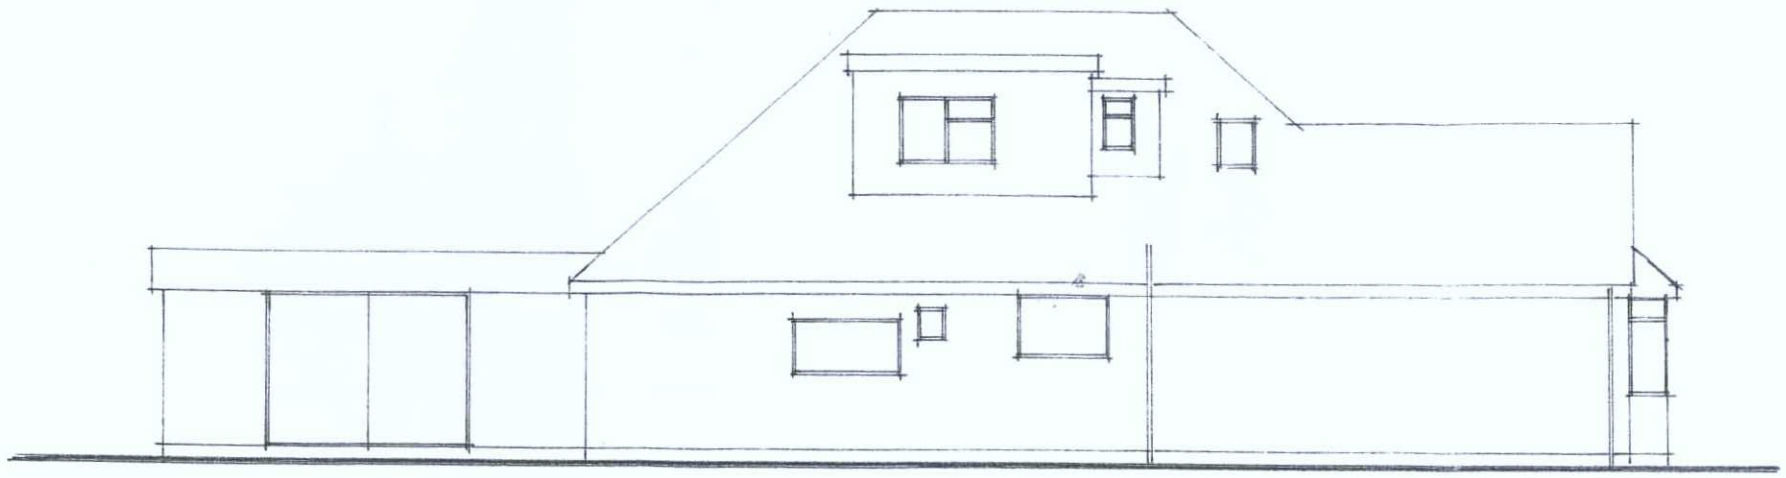

Existing East Elevation

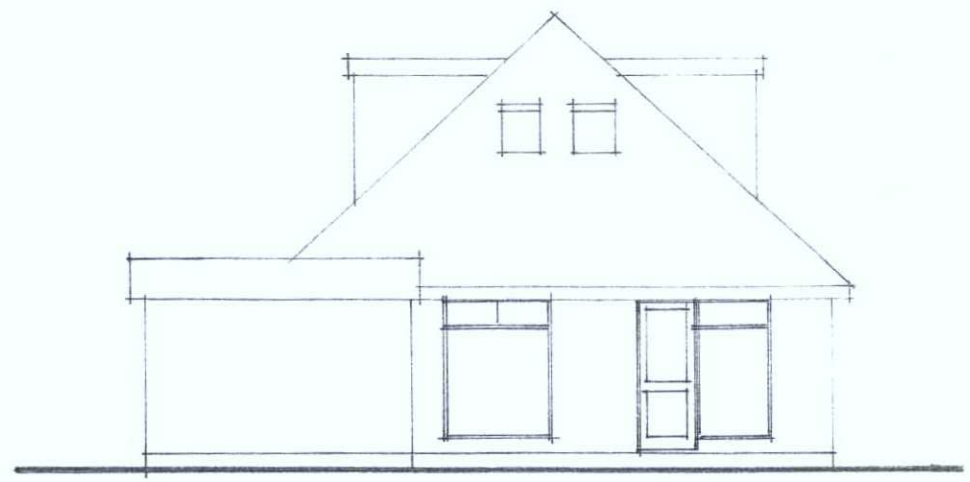

Existing North Elevation.

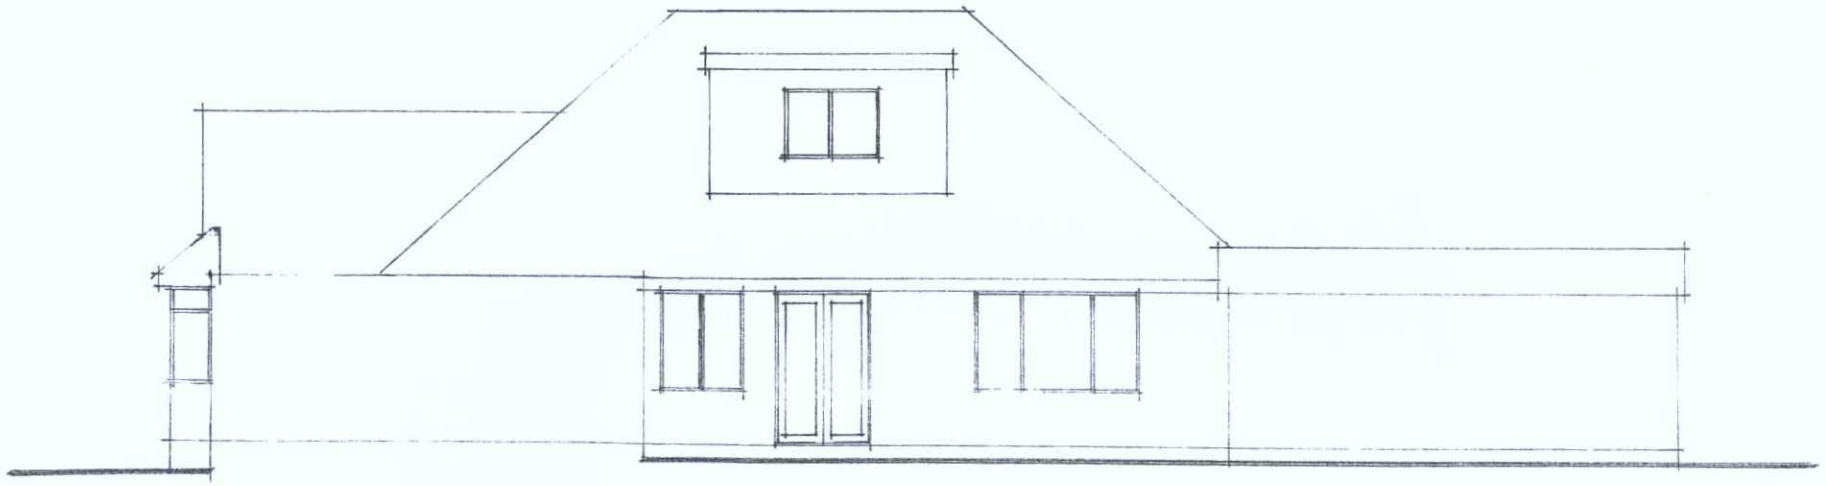

Existing West Elevation.

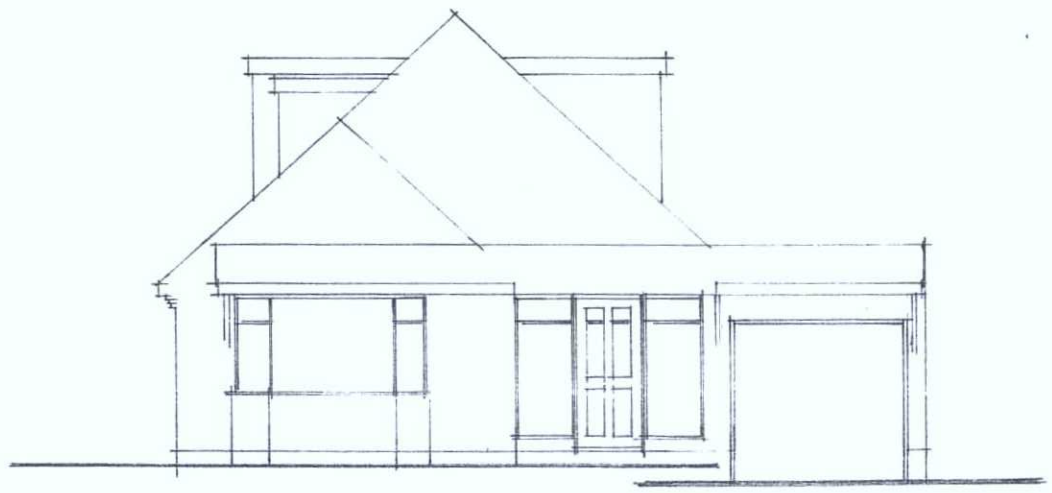

Existing South Elevation.

Existing Elevations 1\100

Roof alterations:
21 THE AVENUE SHOREHAM-BY-SEA
WEST SUSSEX BN43 5GJ

Paul Trussler
44 Firle Road
Lancing
West Sussex
BN15 0NZ

Drawing No. 215/494/2

ADUR & WORTHING
PLANNING SERVICES

PLAN	AWDM/ 0485/15
DATE VALID	16 APR 2015