


Proposed East Elevation.




Proposed North Elevation.

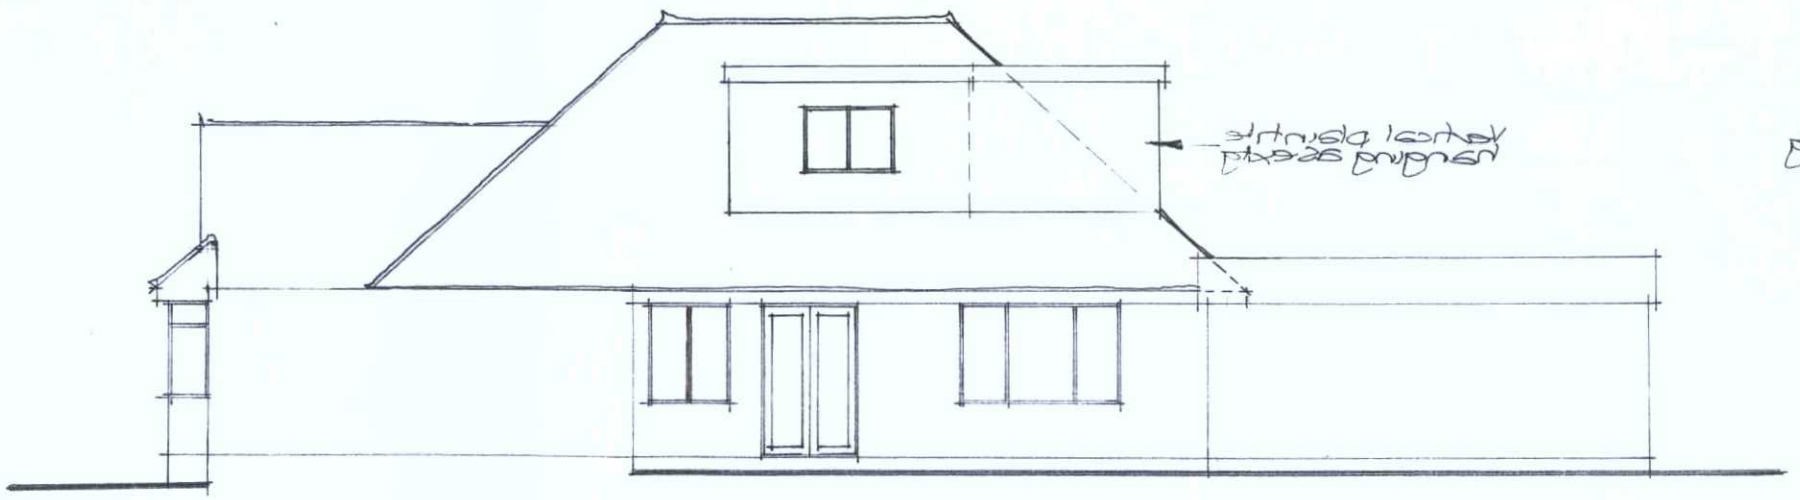


Proposed West Elevation.




Proposed South Elevation.

Roof alterations:
21 THE AVENUE SHOREHAM-BY-SEA
WEST SUSSEX BN43 5GJ

Proposed Elevations 1/100

Paul Trussler
44 Firle Road
Lancing
West Sussex
BN15 0NZ

| ADUR & WORTHING PLANNING SERVICES | |
|---|---|
| PLAN | AWDM/ 0485/15 |
| DATE VALID | 16 APR 2015 |

Drawing No. 215/494/3