A3 PAPER SIZE

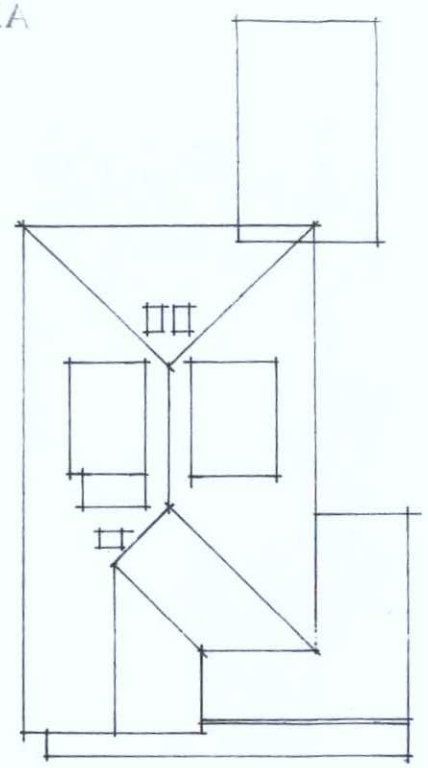

Existing Roof Plan.

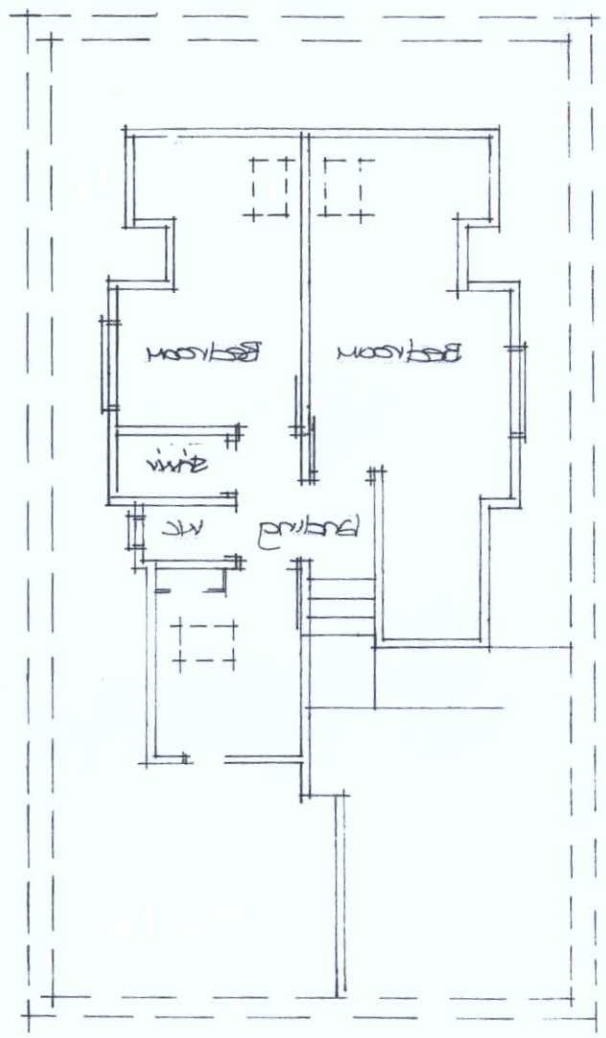

Existing First Floor Plan.

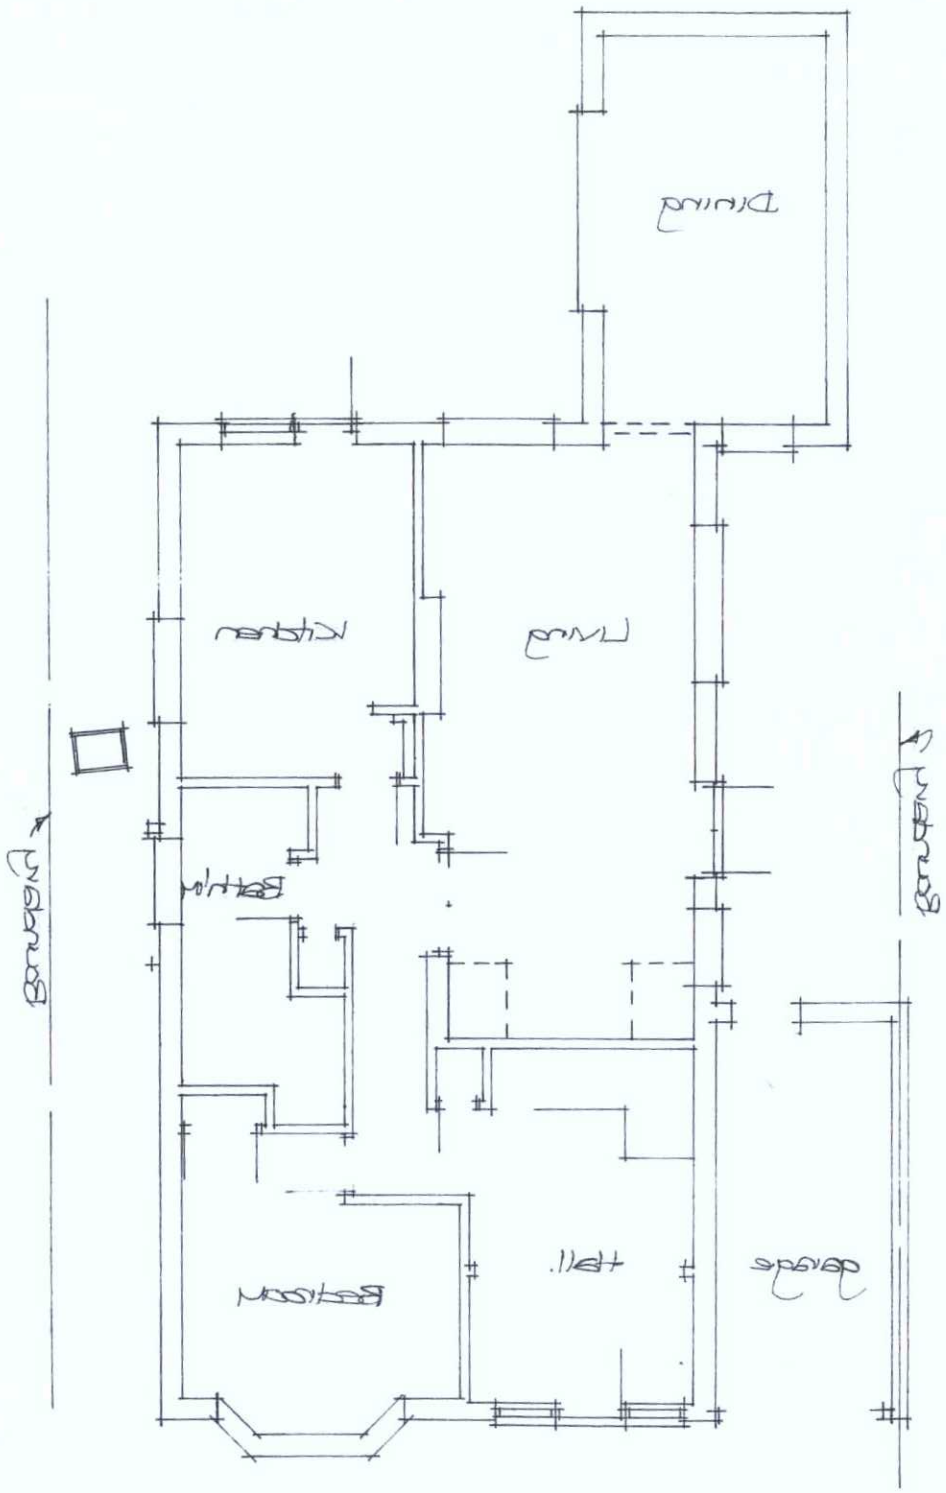

Existing Ground Floor Plan.

Existing Floor Plans 1\100

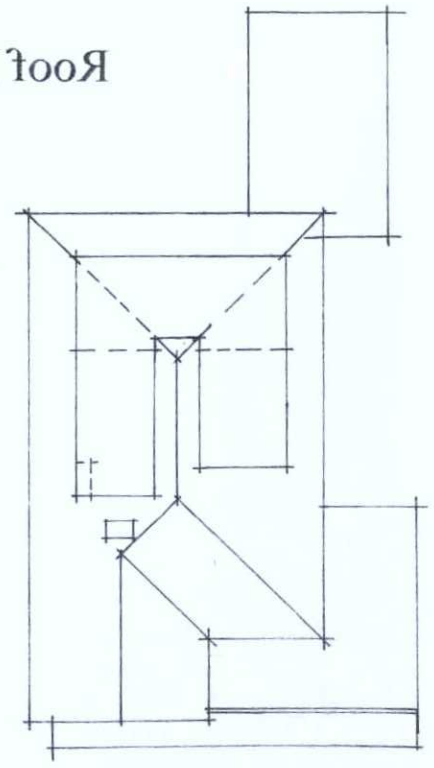

Roof Plans 1\200

Proposed Roof Plan.

Paul Trussler
44 Firle Road
Lancing
West Sussex
BN15 0NZ

Drawing No. 215\494\1

ADUR & WORTHING PLANNING SERVICES	
PLAN	AWDM\ 0785\15
DATE VALID	16 APR 2015

Roof alterations:
21 THE AVENUE SHOREHAM-BY-SEA
WEST SUSSEX BN43 5GJ