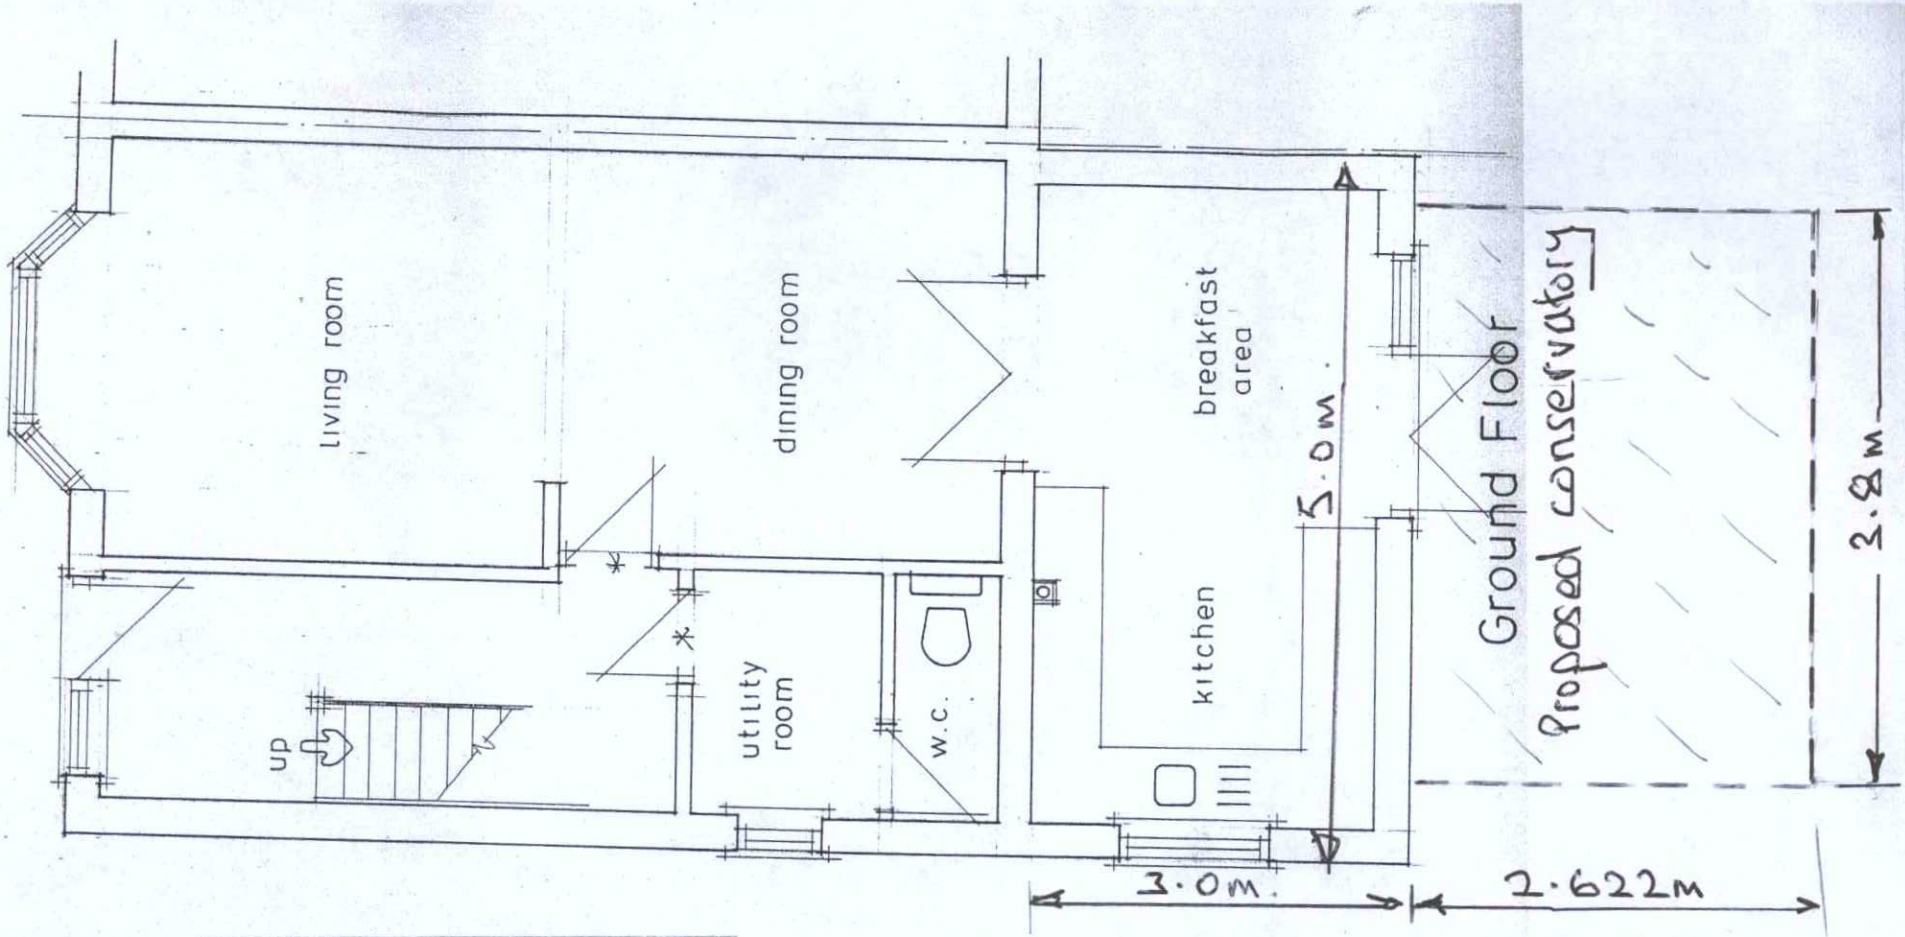

ADUR & WORTHING
PLANNING SERVICES

PLAN	AWDM/ 0455/15
DATE VALID	17 APR 2015

GEORGE HORNER.
202 MANOR HALL ROAD
SOUTHWICK BN42 4NH.

Proposed conservatory

Scale . 1.50. approx

17.04.2015.