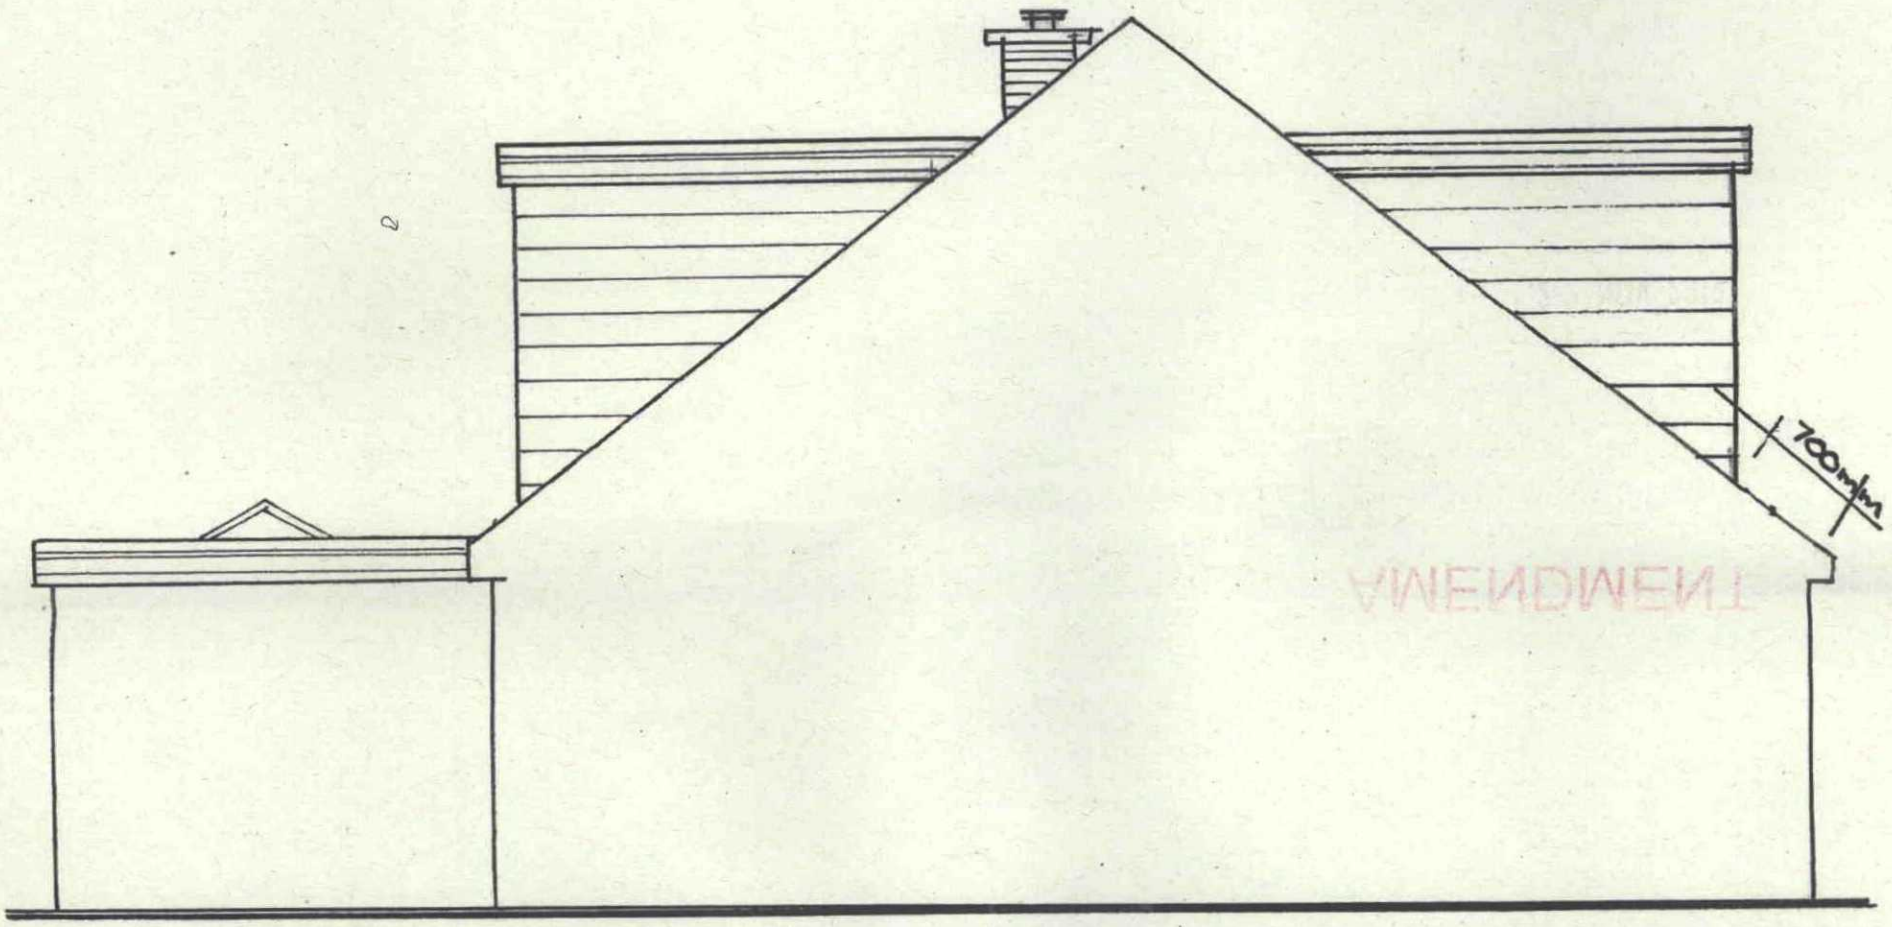

PROPOSED SOUTH ELEVATION

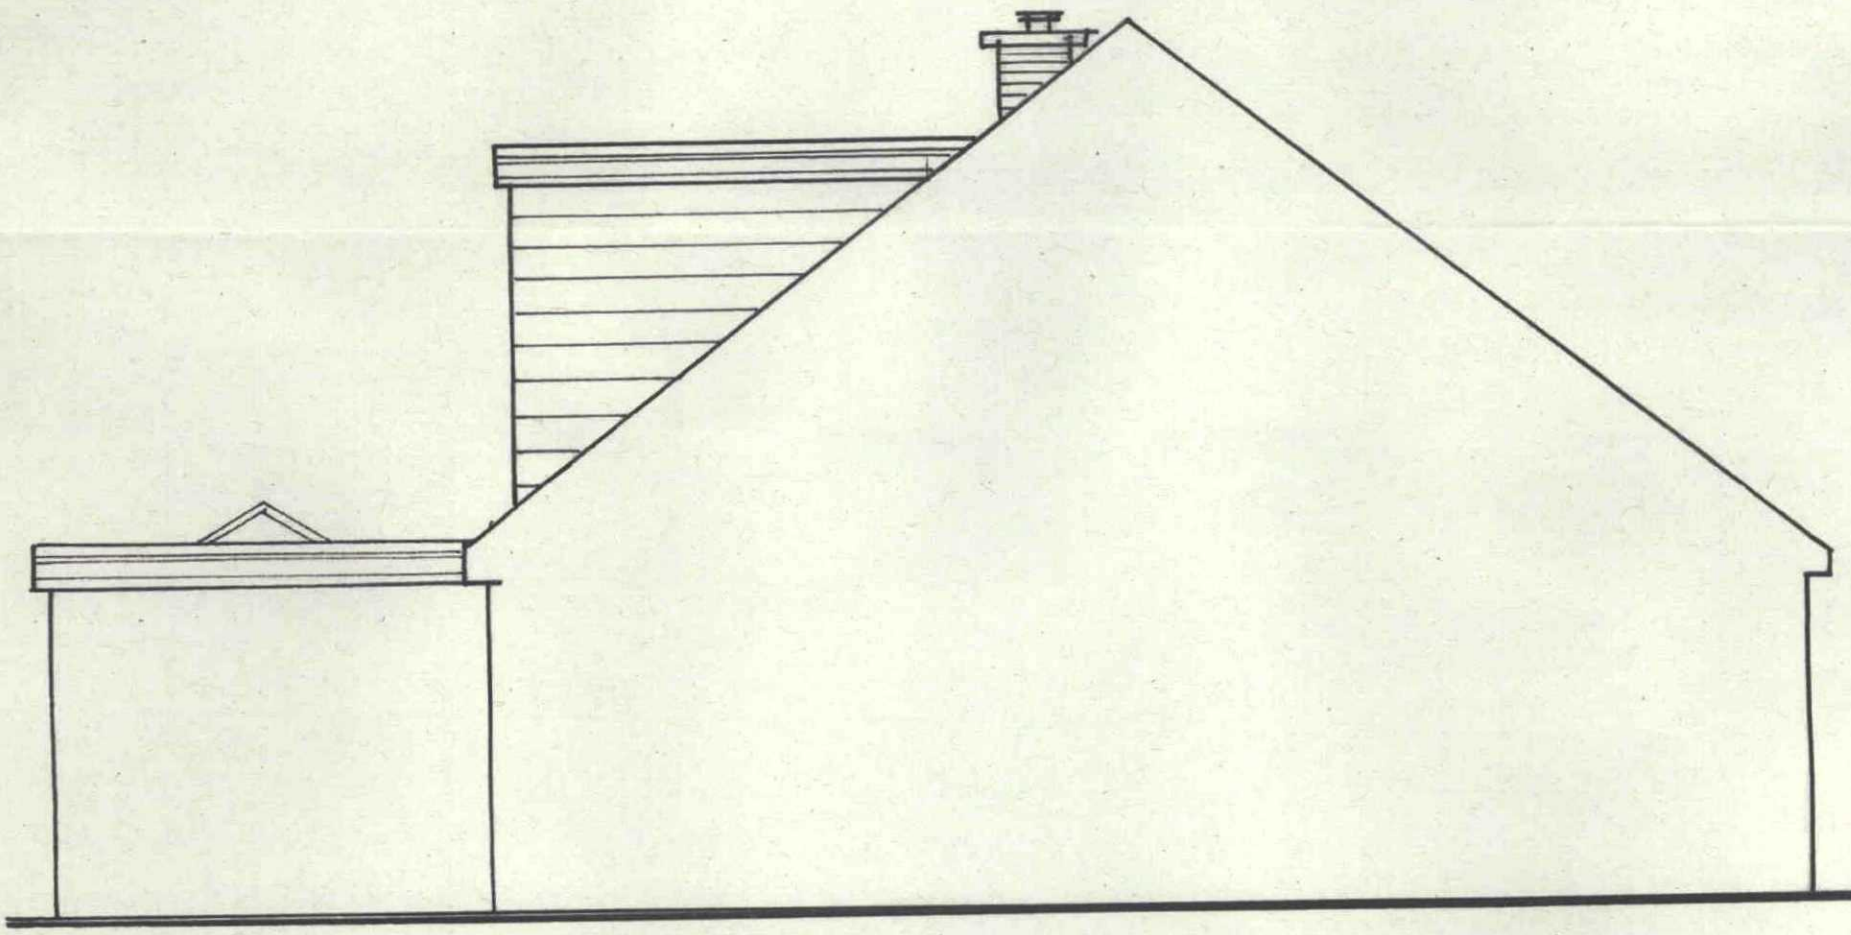

EXISTING SOUTH ELEVATION

AMENDMENT

ADUR & WORTHING PLANNING SERVICES	
PLAN	AWDM/ 1455/19
DATE VALID	22 NOV 2019

DRAWING TITLE:	**Existing & Proposed South Elevations**
DRAWING NUMBER:	**07a**
DRAWING SCALE:	**1:50**
PAGE SIZE:	**A3**
CLIENT:	**Mr Krzysztof Skiba**
ADDRESS:	**11 Silverdale Drive, Sompting BN15 9SH**
DATE:	**4th September 2019**

1·0m	1·0m	1·0m	1·0m	1·0m