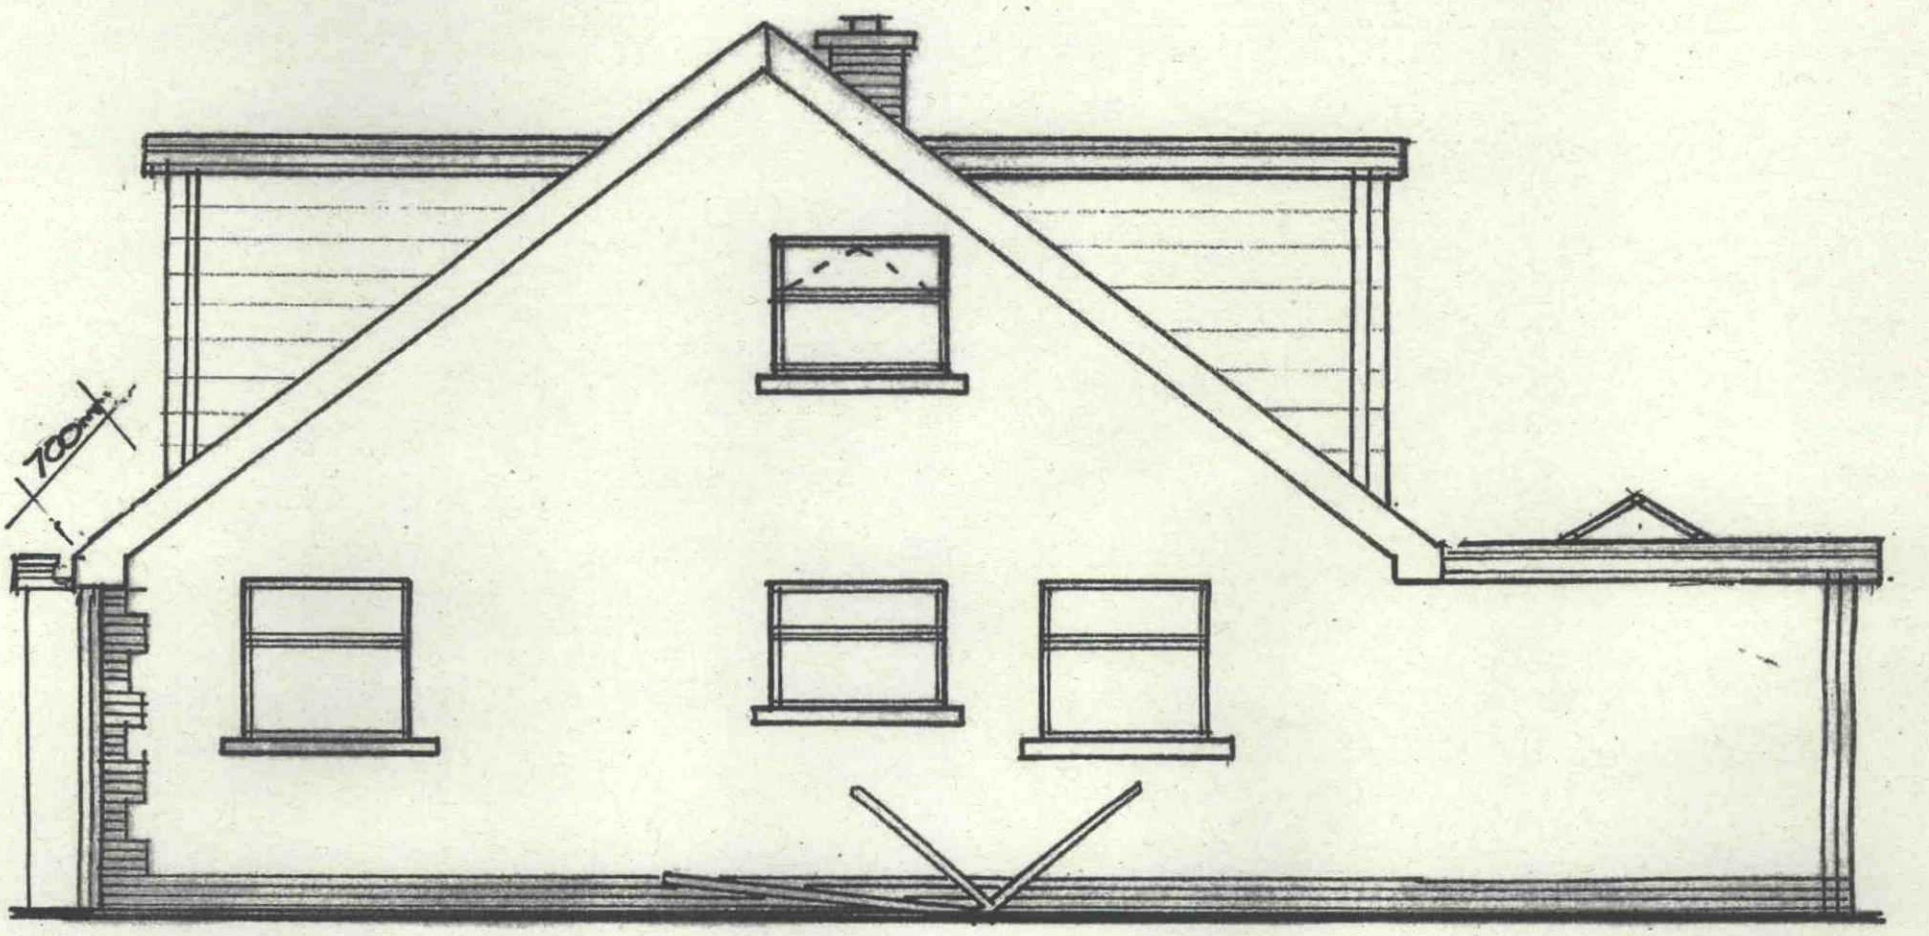

PROPOSED SIDE ELEVATION

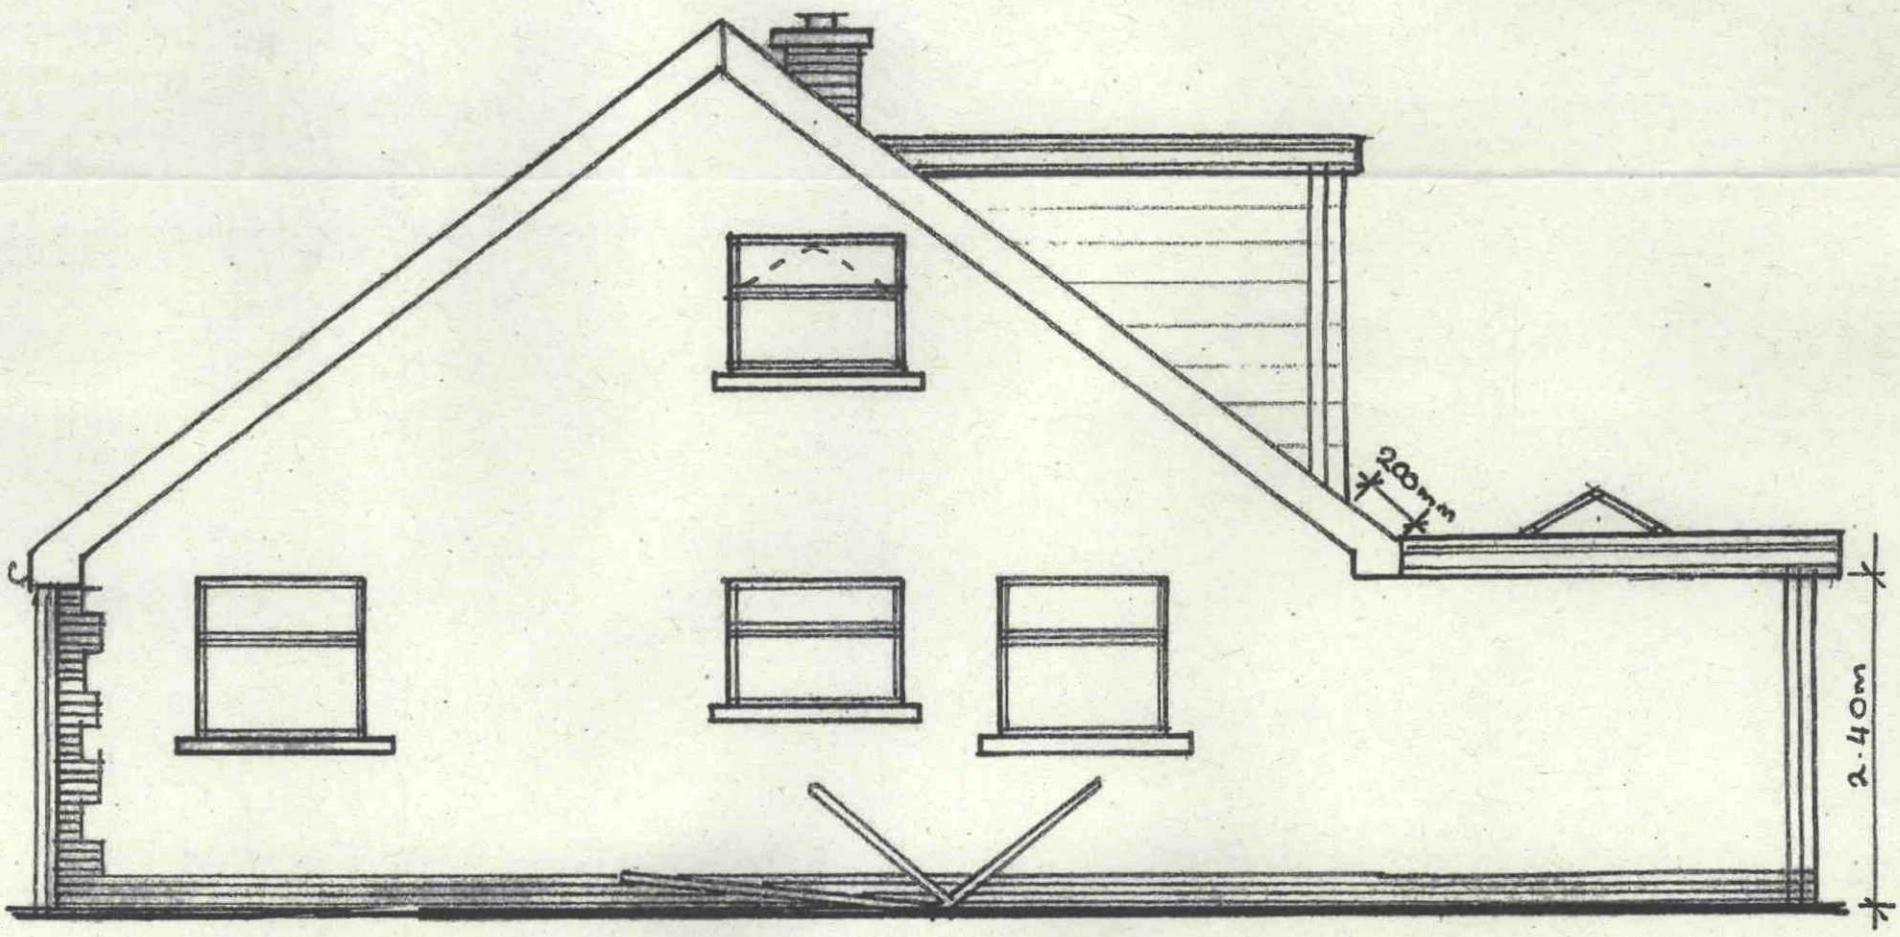

EXISTING SIDE ELEVATION

AMENDMENT

ADUR & WORTHING PLANNING SERVICES	
PLAN	AWDM/ 1455/19
DATE VALID	22 NOV 2019

DRAWING TITLE:	**EXISTING & PROPOSED SIDE ELEVATION**
DRAWING NUMBER:	**04a**
DRAWING SCALE:	**1:50**
PAGE SIZE:	**A3**
CLIENT:	**Mr Krzysztof Skiba**
ADDRESS:	**11 Silverdale Drive, Sompting BN15 9SH**
DATE:	**15th June 2018**

1.0m	1.0m	1.0m	1.0m	1.0m