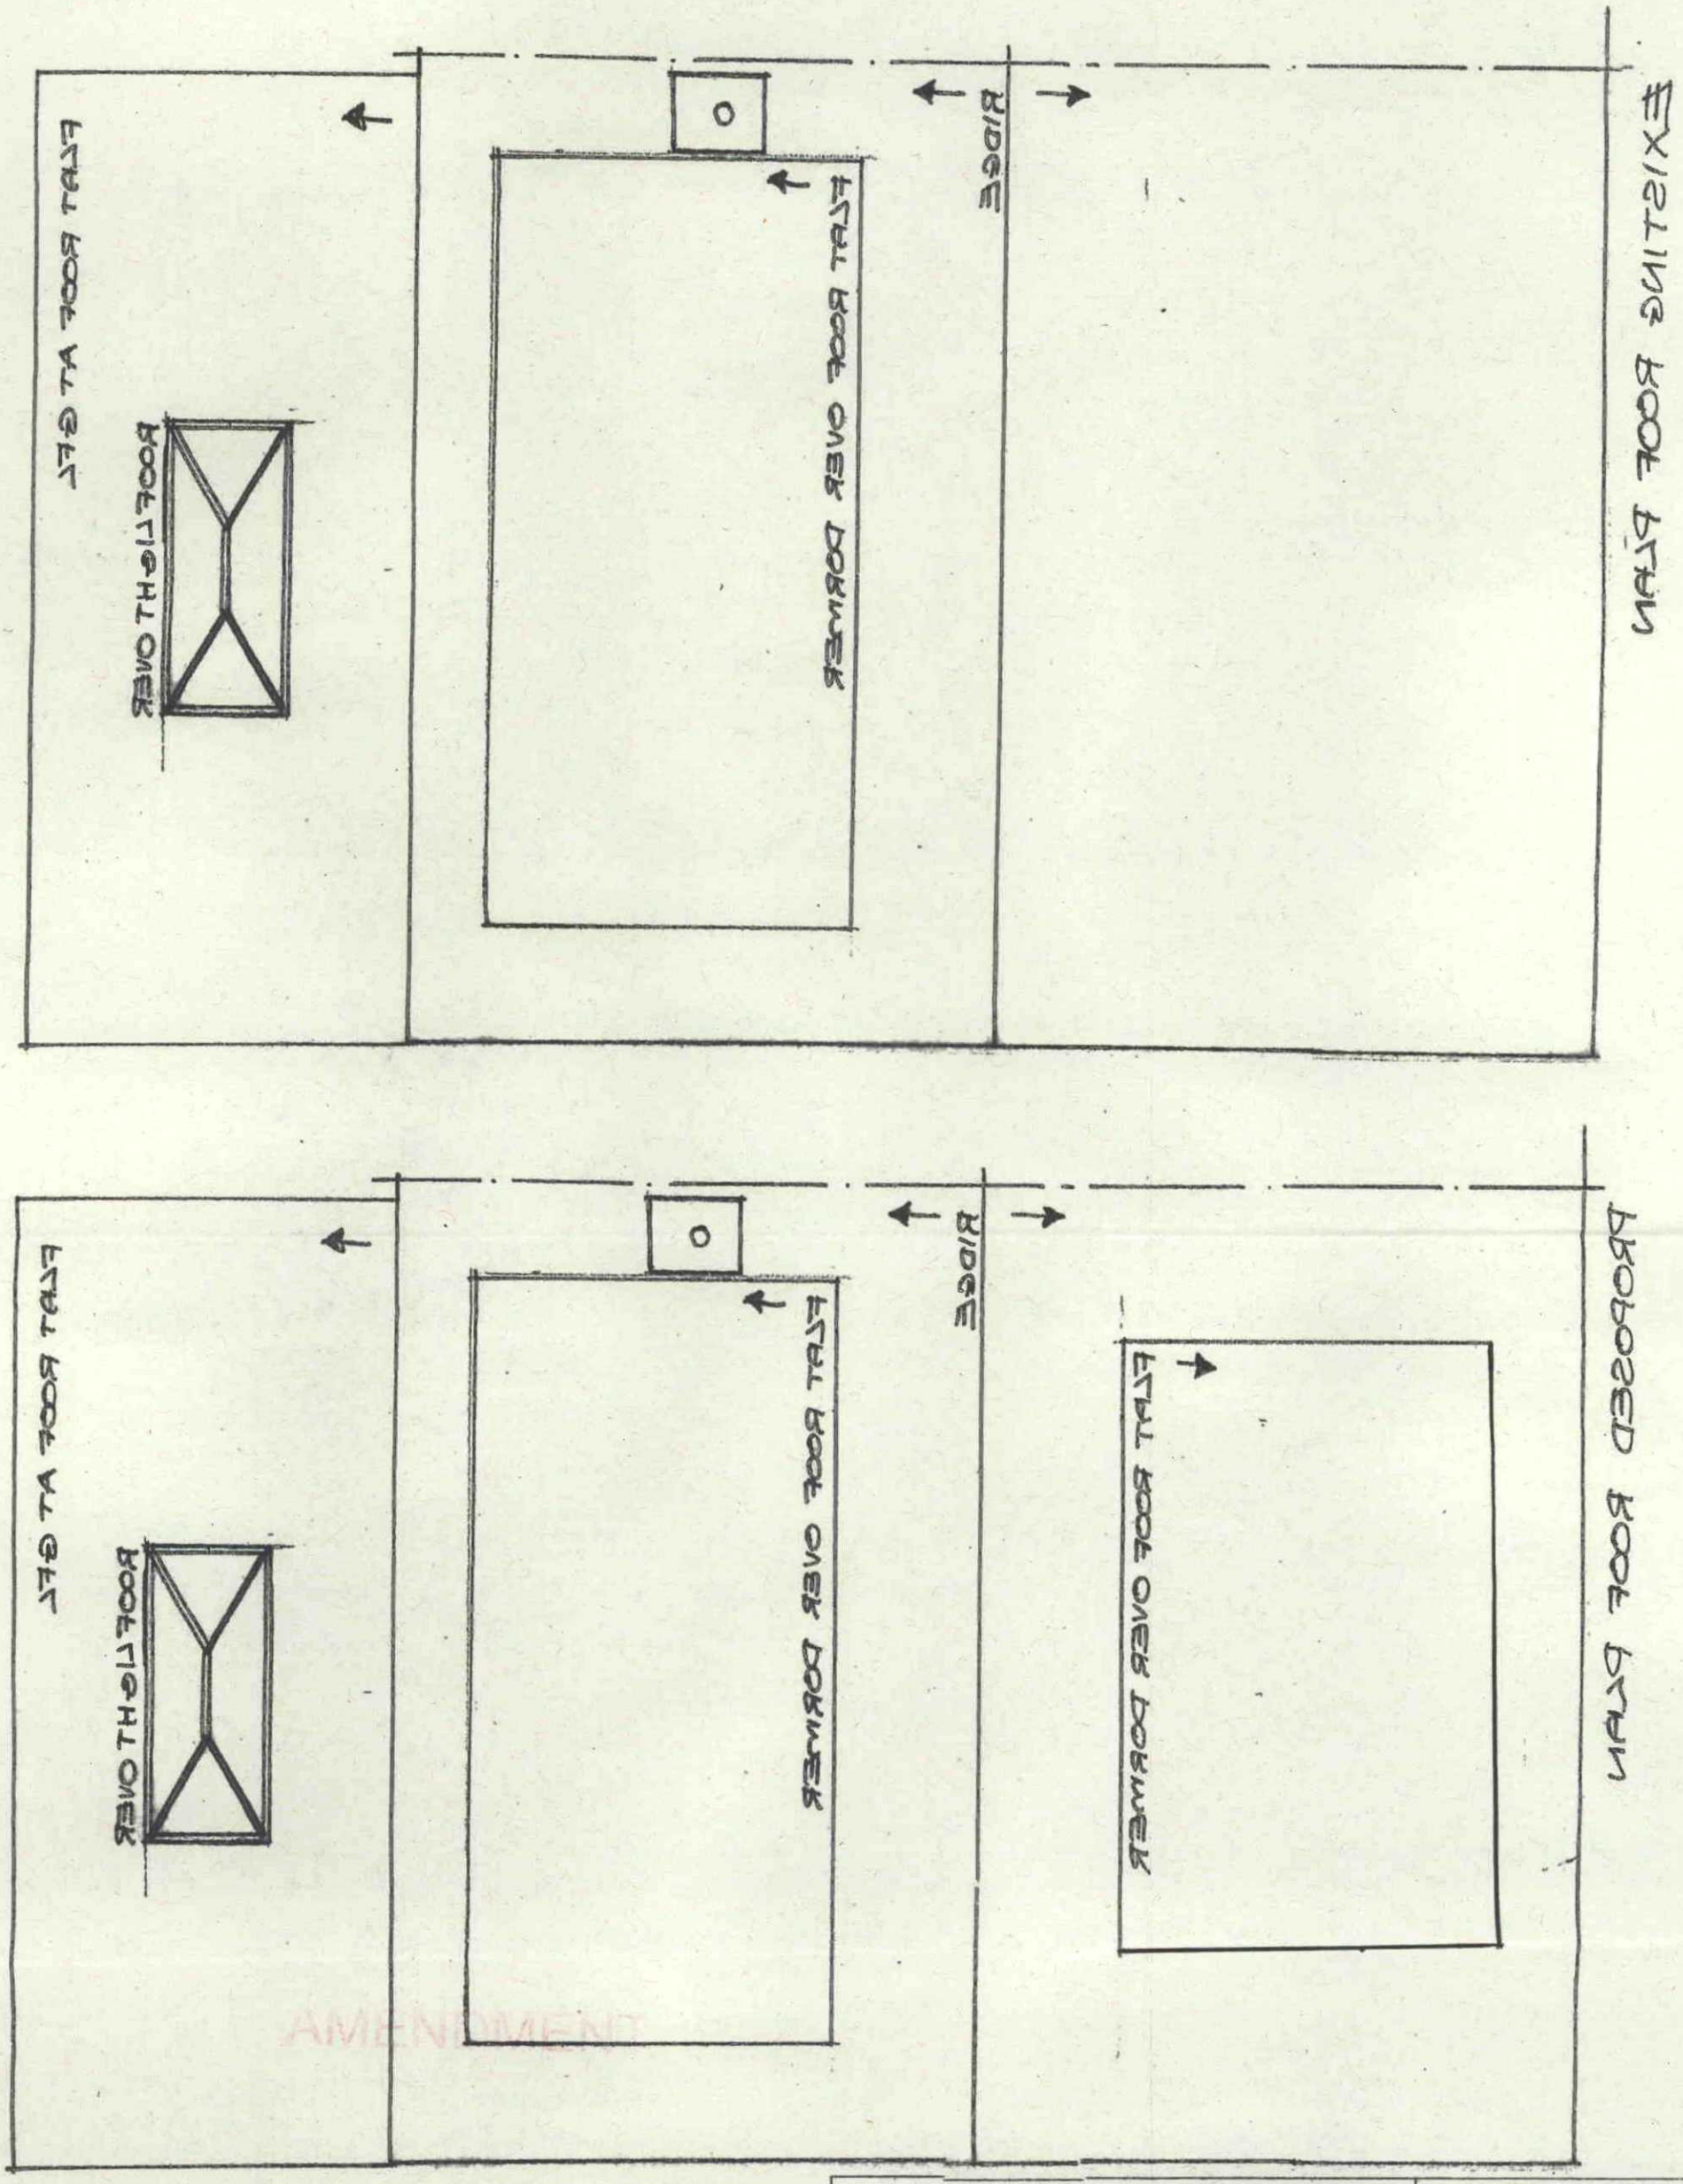

DRAWING TITLE:	EXISTING & PROPOSED ROOF PLAN
DRAWING NUMBER:	03 a
DRAWING SCALE:	1:50
PAGE SIZE:	A3
CLIENT:	Mr Krzysztof Skiba
ADDRESS:	11 Silverdale Drive, Sompting BN15 9SH
DATE:	15th June 2018

1.0m	1.0m	1.0m	1.0m	1.0m

NORTH

AMENDMENT

ADUR & WORTHING PLANNING SERVICES	
PLAN	AWDM/ 1455/19
DATE VALID	22 NOV 2019