
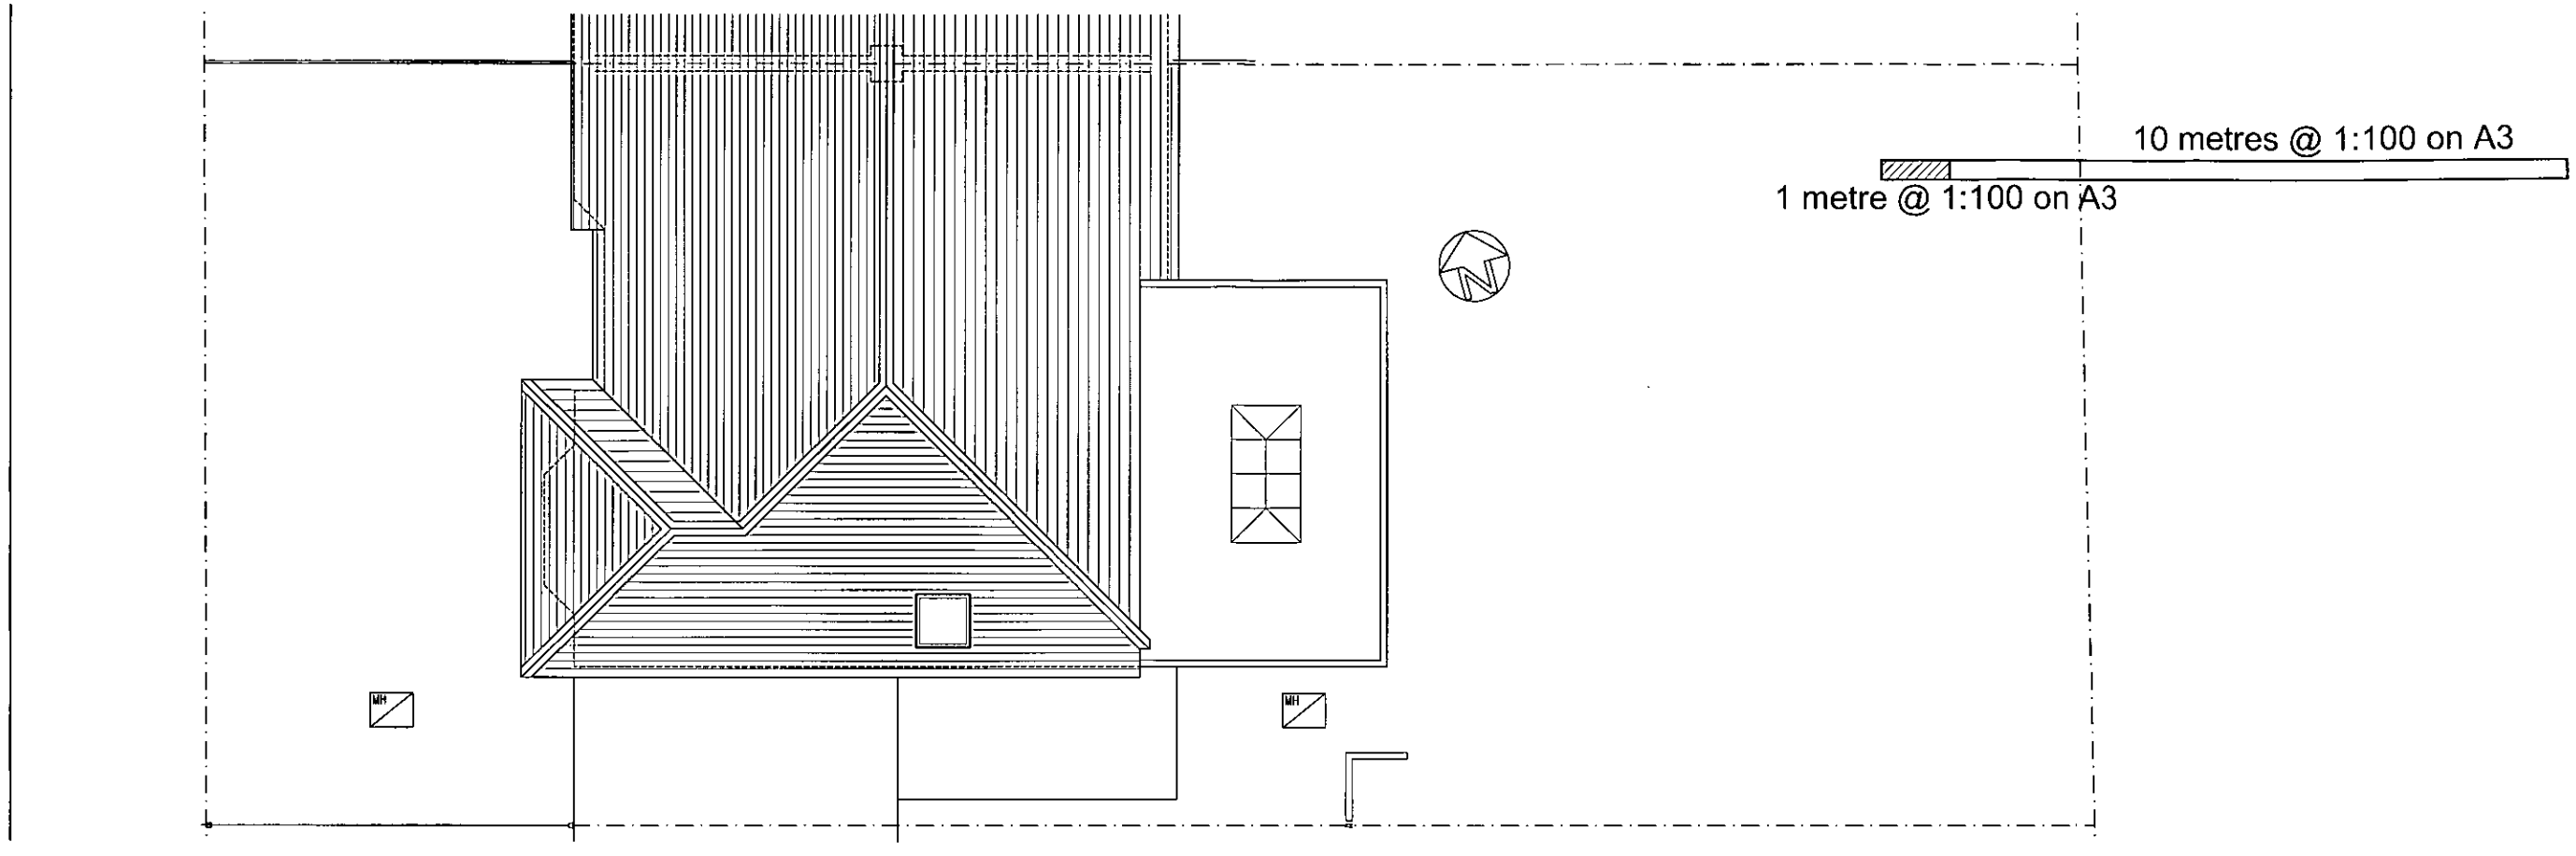


FIRST FLOOR PLAN

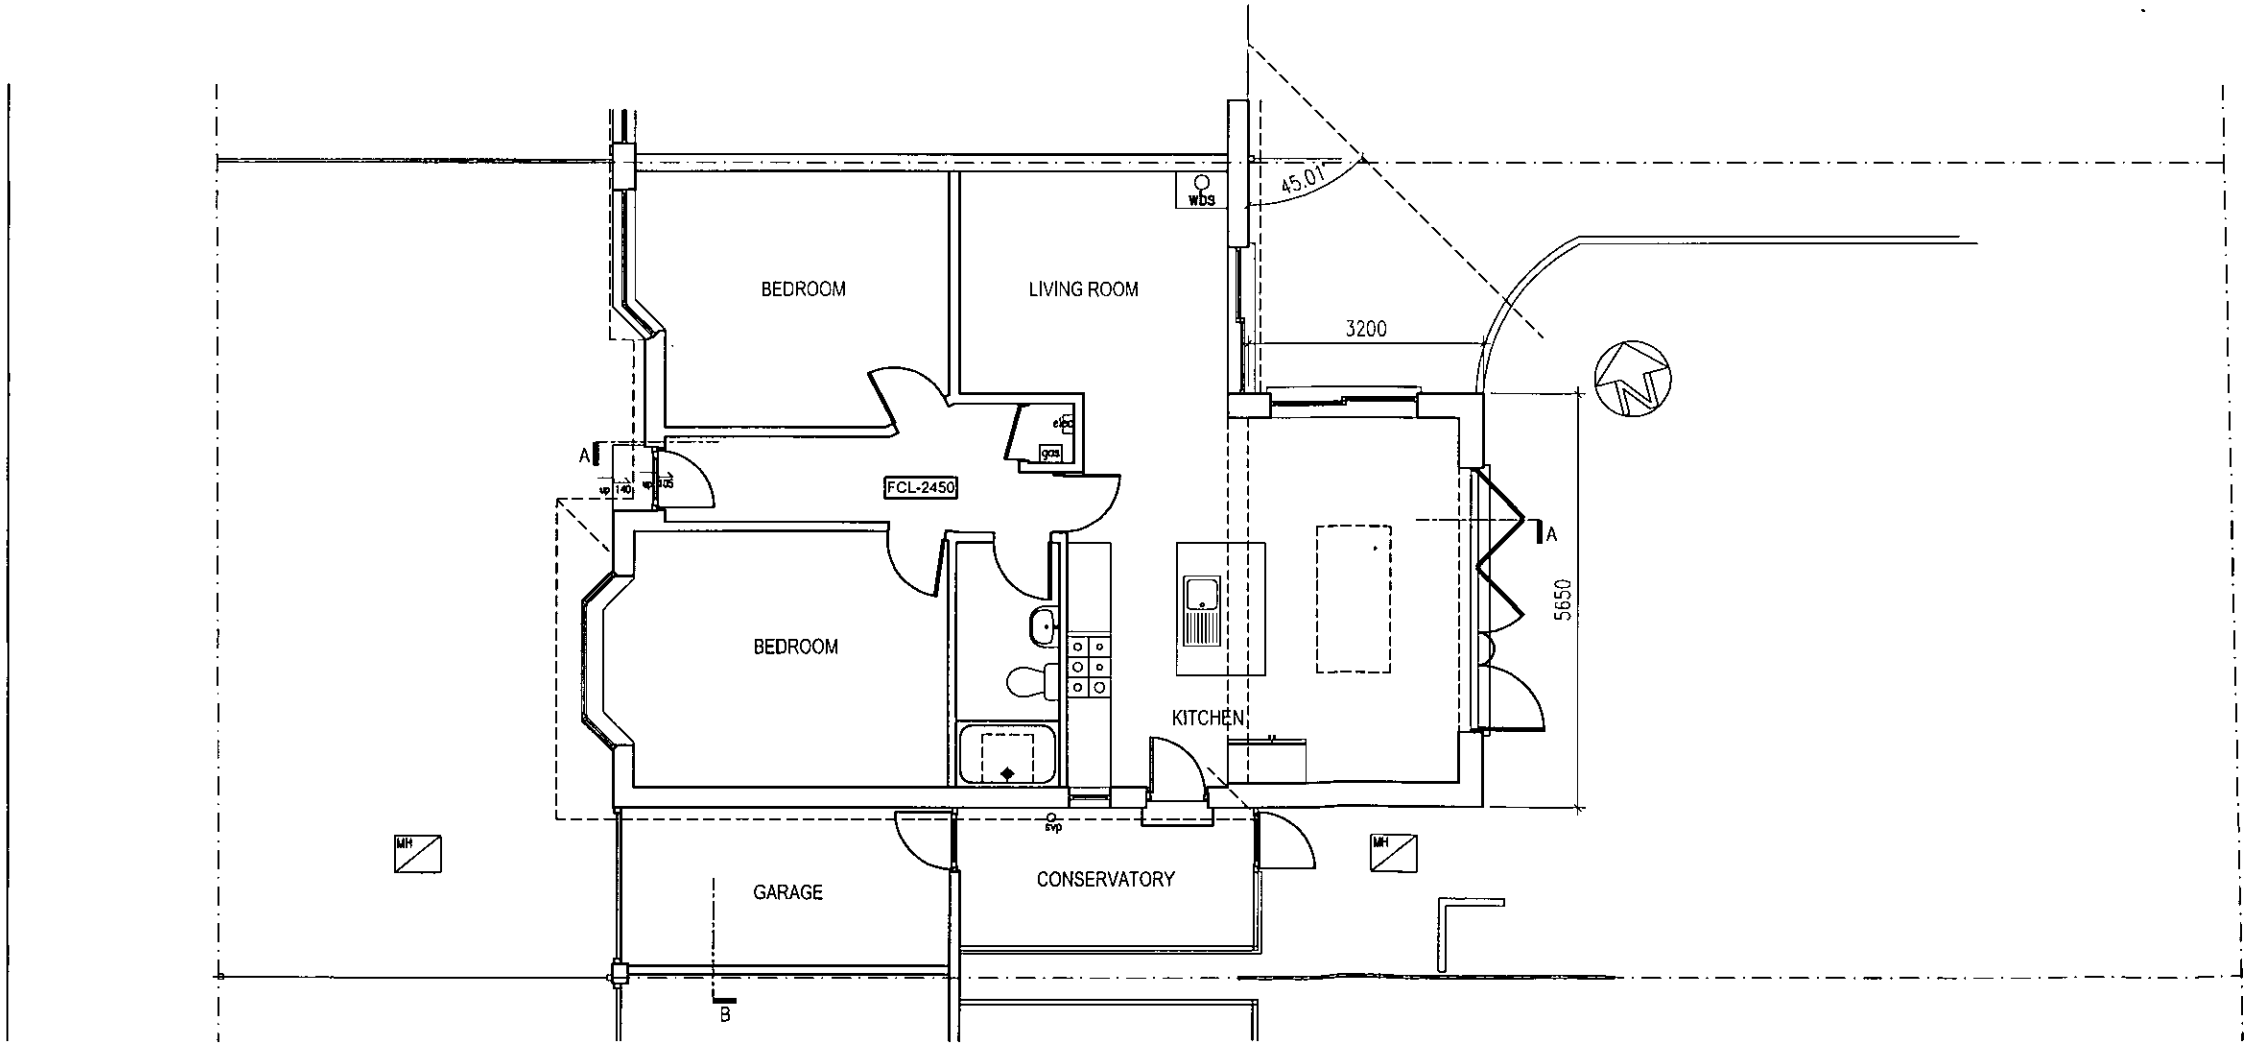

GROUND FLOOR PLAN

rev.	date

These drawings should be approved by Local Authority Building Control or other appropriate checking Authority prior to commencement of the work.

[redacted]

This drawing is copyright.

client
Mr & Mrs Creed

project
9 Hamilton Road
Lancing

drawing
Planning Application
Proposed Plans

scale 1:100@A3 date 01.11.13

drawn CH

9 Kenton Road
Hove, East Sussex
BN3 4PG
tel: 01273 298217
fax: 01273 298217
e-mail: info@clairehaigharchitects.co.uk

Claire Haigh
Associates Ltd

CH 575 /007 rev.