

RICS the mark of property professionalism worldwide



Photograph of front elevation to be replaced.

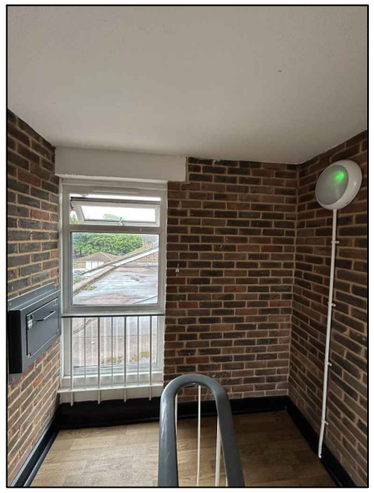

Photograph of rear window to be replaced with an Automatic Opening Vent.

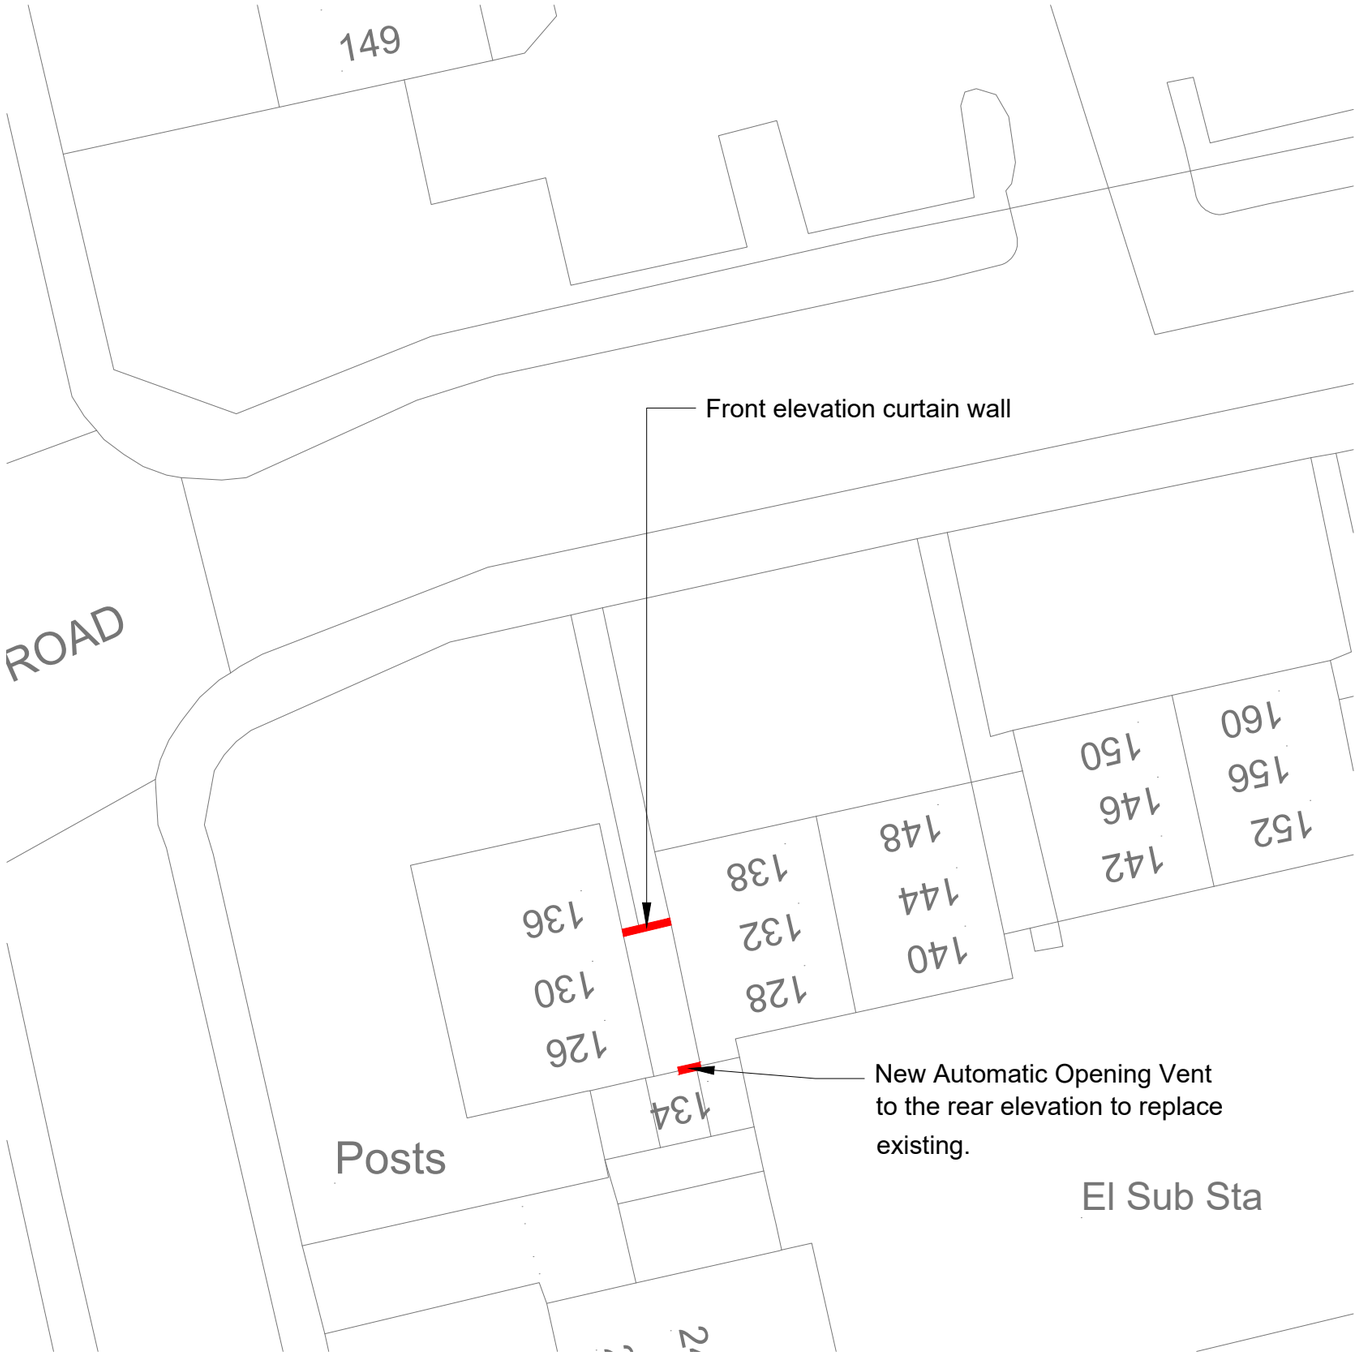

Block Plan - Scale 1:250

0 1 2 3 4 5 6 7 8 9 10 15 20 25 50m
1:250

DRAWING ISSUE NOTE:

- For the purpose of submission to Local Authority for the approval of Planning Consent
- This drawing is to be read in conjunction with all other relevant drawings & details in this package
- Do not scale
- Dimensions are in millimetres unless otherwise stated
- Do not use for construction
- Should any third party use these drawings for the purpose of construction, it shall be entirely at their own risk.

gds CHARTERED SURVEYORS

GDS Chartered Surveyors
Unit 2, The Old Dairy, Danegate,
Eridge Green, Tunbridge Wells, TN3 9HU

T. 01892 538 700 E. mail@gdsltd.co.uk
www.gdsltd.co.uk

Project
126-138 Sackville Road

Drawing
Block plan
Showing locations of proposed windows

Revisions

Client
Worthing Homes

Scale
1:1250 & 1:500 @ A3

Date	Drawn By	Checked By
Aug 25	AR	TH

Issue:
PLANNING

Drawing No.	Revision
2338 - 118	

© COPYRIGHT 2017
GDS Chartered Surveyors. All rights reserved.