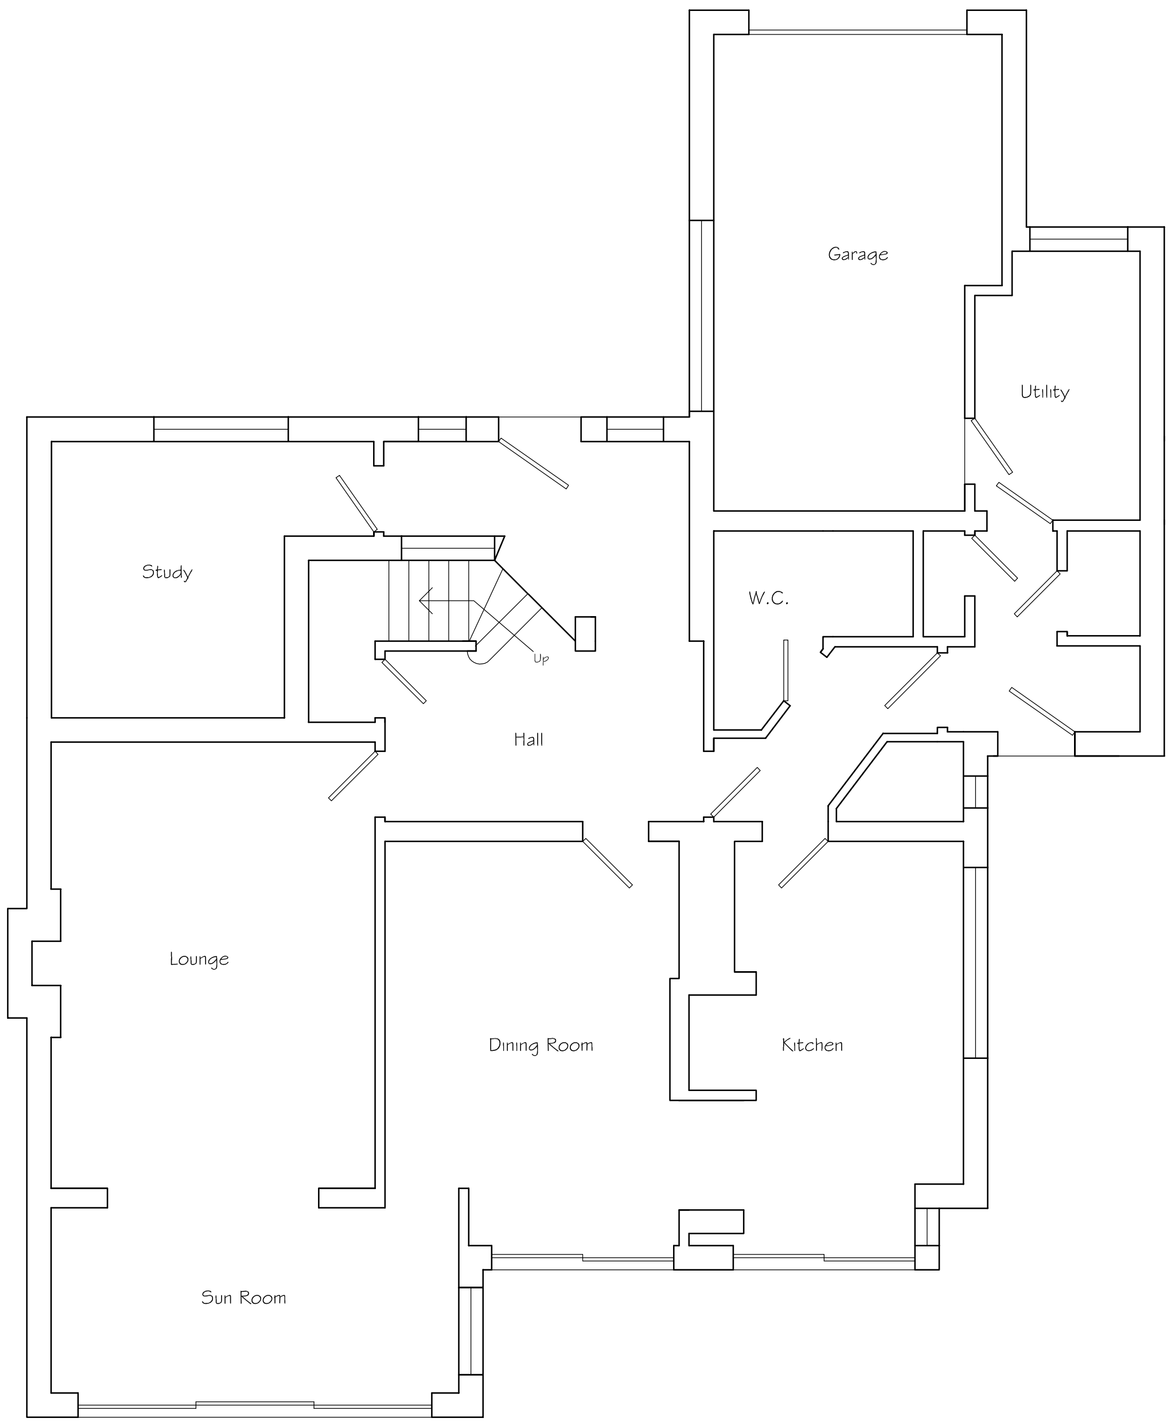

Existing Ground Floor Plan

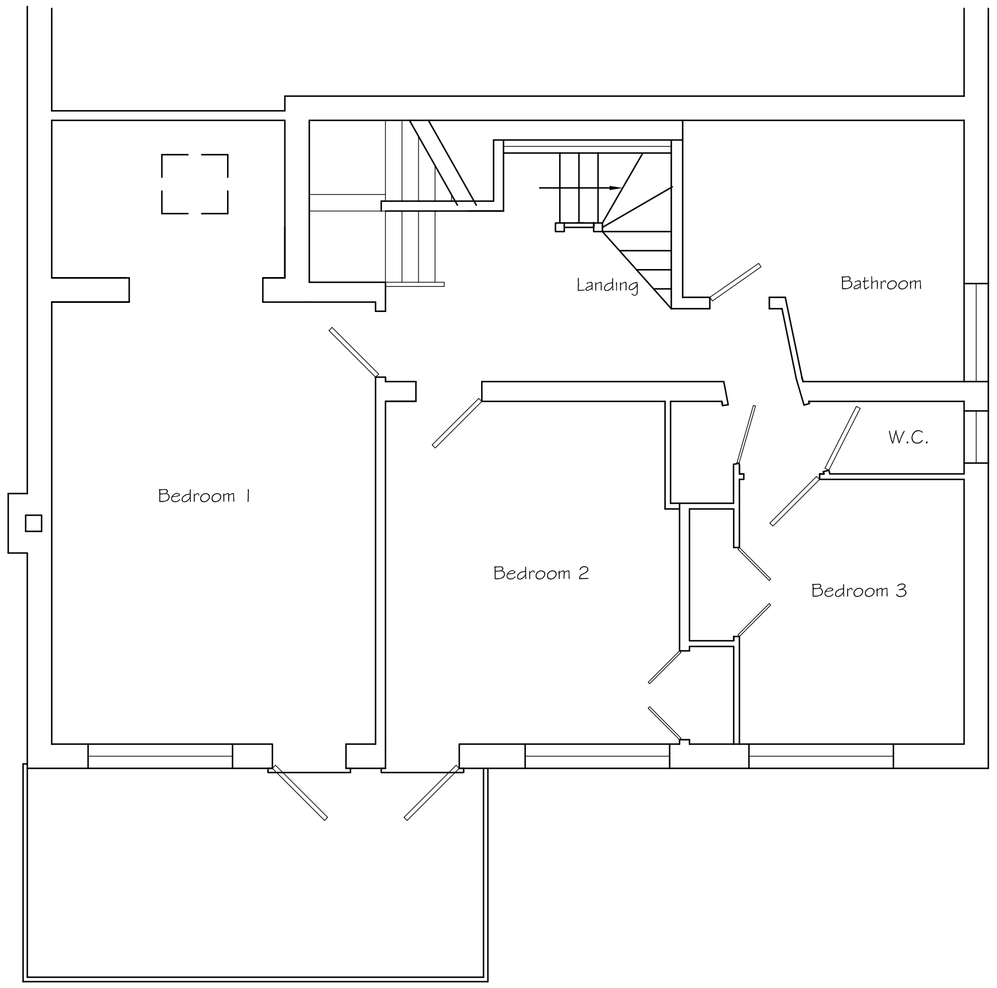

Existing First Floor Plan

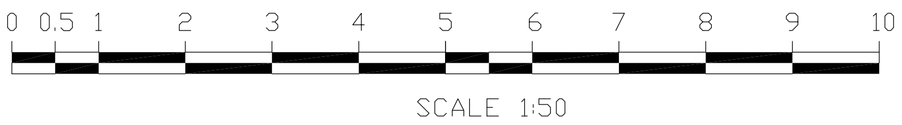

Tony Rogers
Building Consultants
Address: 40 Dawn Crescent, Upper Beeding
West Sussex, BN44 3WH
Telephone: 01903 815225 Fax: 01903 815225

Rev.	Date:	Revision Description:

Client:	Mr & Mrs B Thompson
Address:	48 Old Fort Road Shoreham Beach West Sussex BN43 5RJ
Project:	Proposed side and rear extension
Scale: Paper Size	1:50 1:100 A1
Date:	July 2016
Drawing No:	16/1158/01
Drawn By:	AWR
Revision:	