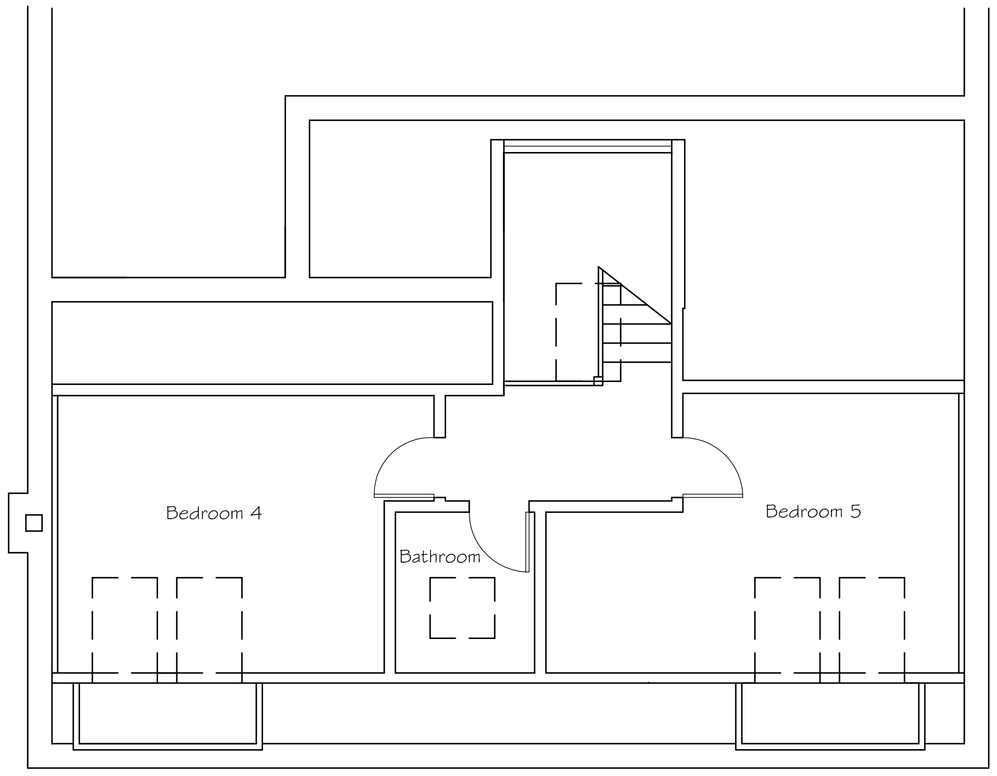


Existing Second Floor Plan

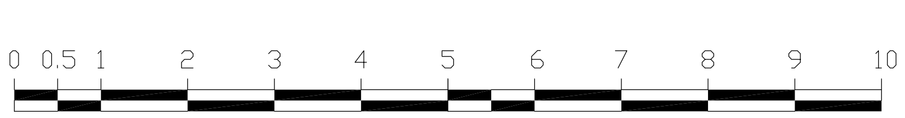


SCALE 1:50

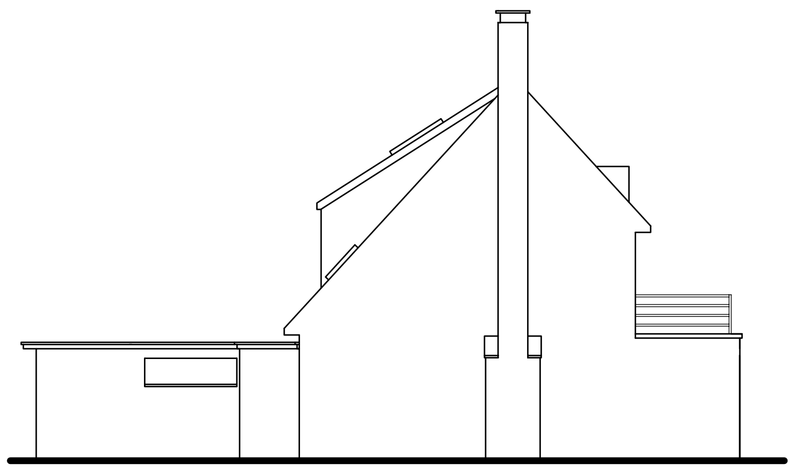

Existing Side Elevation



Existing Rear Elevation

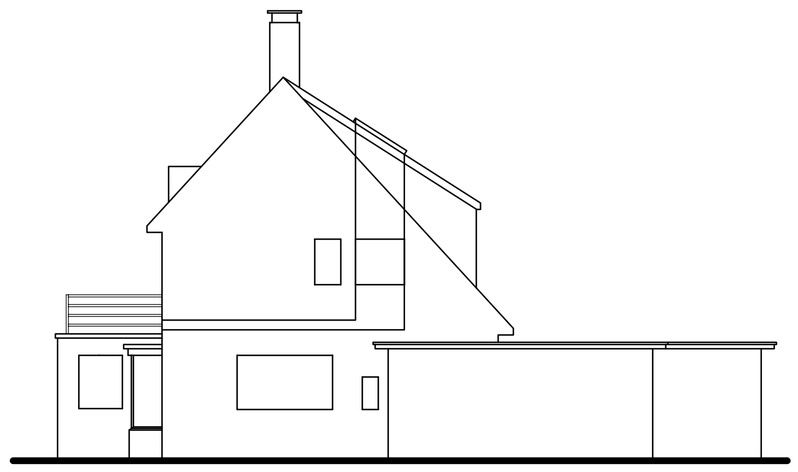

Existing Side Elevation

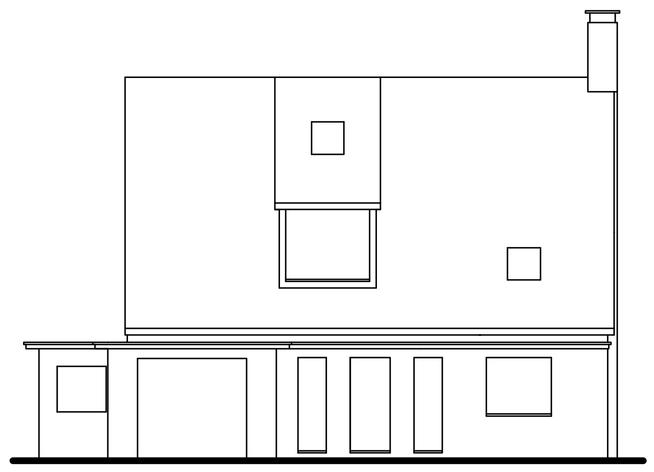

Existing Front Elevation




SCALE 1:100

Tony Rogers
Building Consultants
Address: 40 Dawn Crescent, Upper Beeding
West Sussex, BN44 3WH
Telephone: 01903 815225 Fax: 01903 815225

| Rev. | Date: | Revision Description: |
|---|---|---|
| | | |
| | | |
| | | |
| | | |

Client: Mr & Mrs B Thompson

Address: 48 Old Fort Road
Shoreham Beach
West Sussex
BN43 5RJ

Project: Proposed side and rear extension

Scale: 1:50 1:100
Paper Size A1

Date: July 2016

Drawing No: 16/1158/02

Drawn By: AWR

Revision: