

Location Plan
Scale 1:1250 @A1

Site Plan
Scale 1:500 @A1

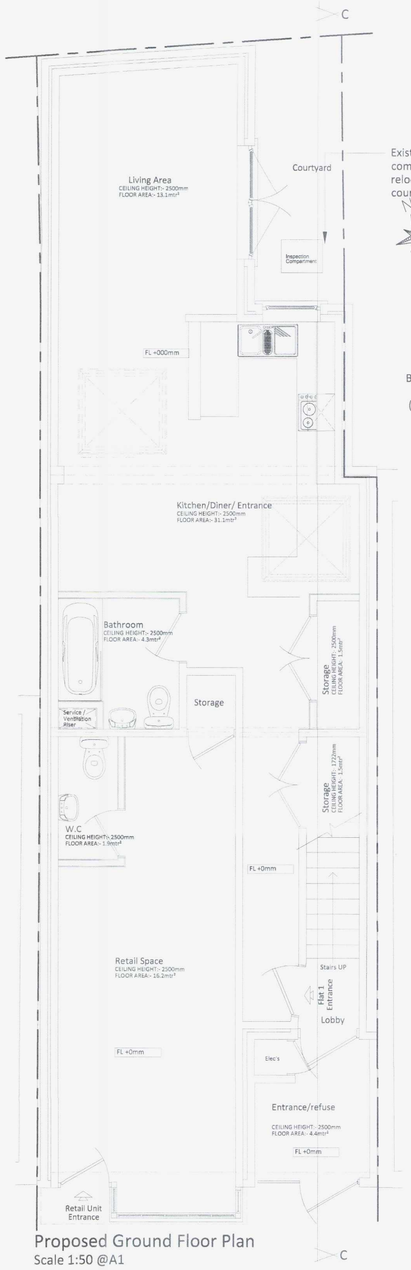

Proposed Ground Floor Plan
Scale 1:50 @A1

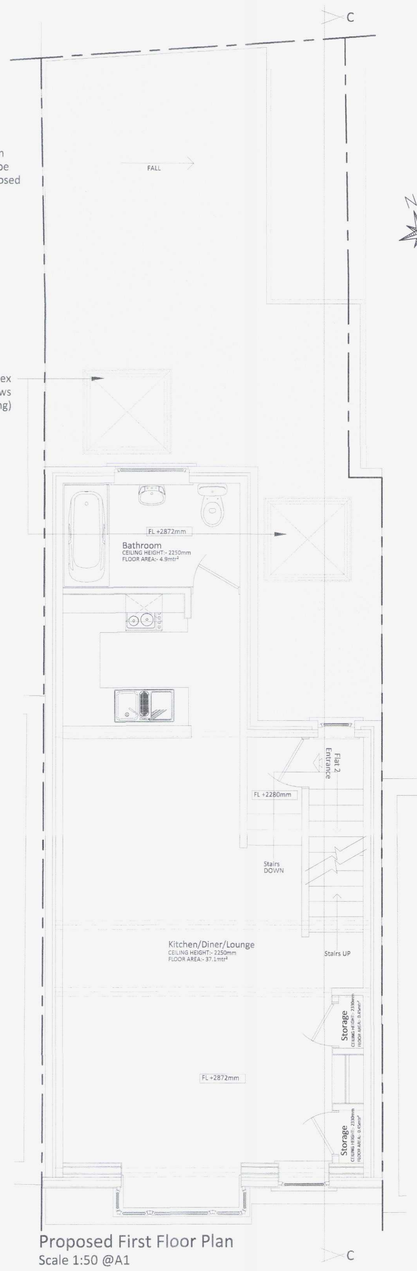

Proposed First Floor Plan
Scale 1:50 @A1

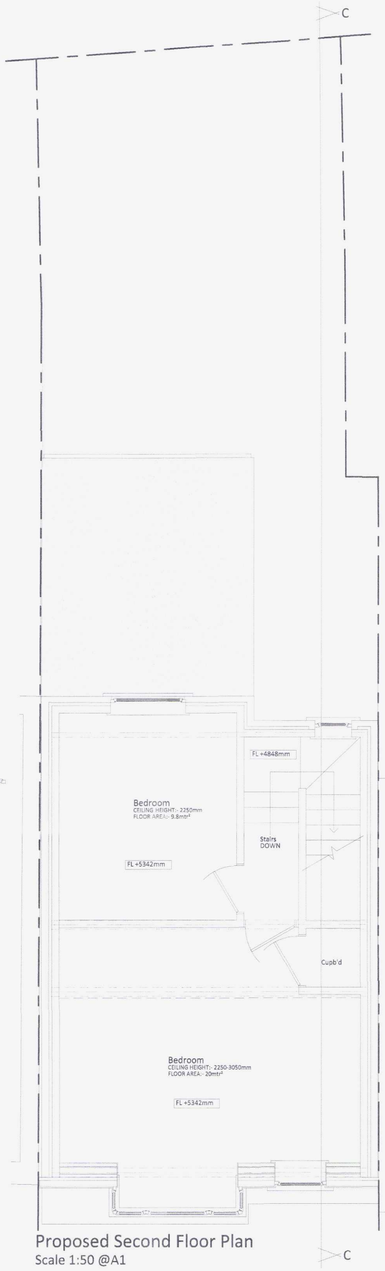

Proposed Second Floor Plan
Scale 1:50 @A1

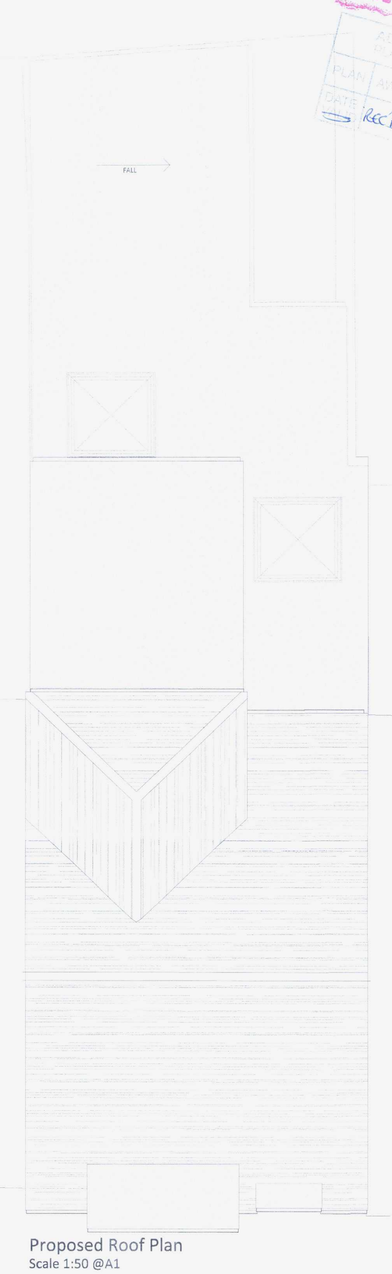

Proposed Roof Plan
Scale 1:50 @A1



Proposed Front Elevation
Scale 1:100 @A1

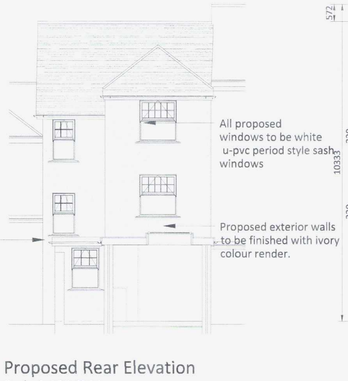

Proposed Rear Elevation
Scale 1:100 @A1

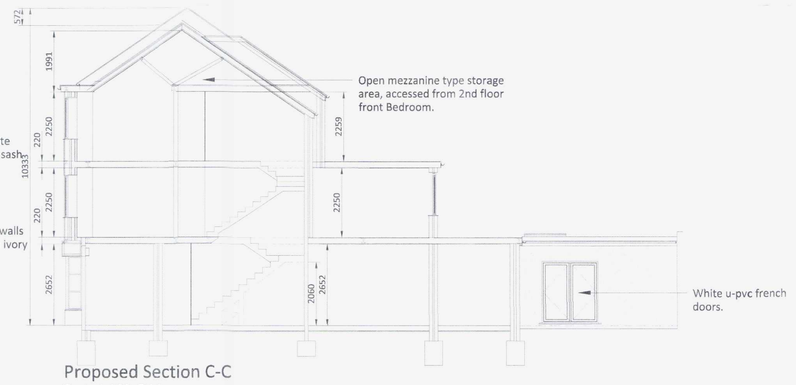

Proposed Section C-C
Scale 1:100 @A1



1:100 Scale Bar (@A1)



1:50 Scale Bar (@A1)

RSD
Rob Shepherd Designs

Client	Mr Paul Craig
Project	82 High Street, Shoreham
Drawing Title	Proposed Plans
Drawn By	R Shepherd
Date	15/09/2016
Drawing Scale	1:50/100
Dwg No.	2014/0011-02
Rev.	S

This drawing remains the property of and is issued on condition that it is not disclosed or copied in part or whole to any other unauthorised person without the prior consent of Rob Shepherd Designs.

AMENDED
ADUR & WORTHING PLANNING SERVICE
PLAN AWDM/ 1040/16
DATE REC'D 15/9/16