



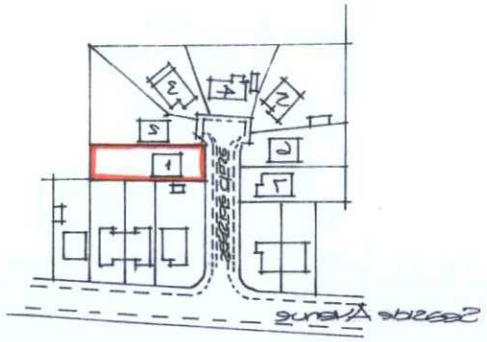


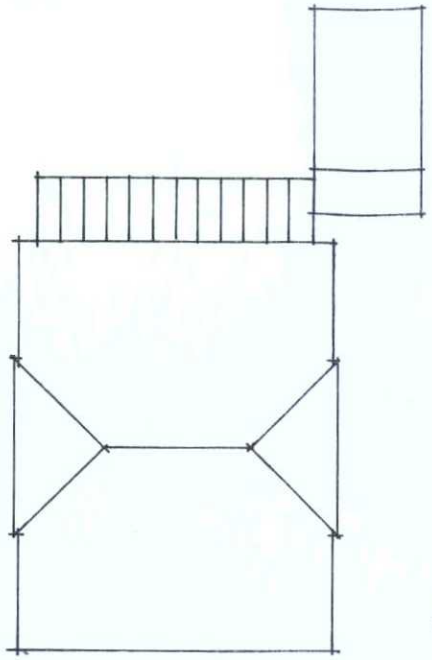

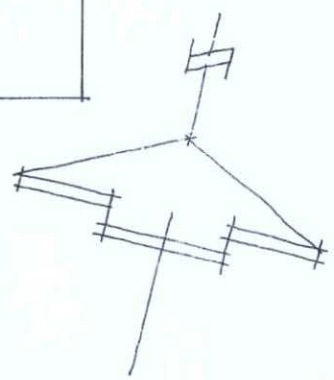

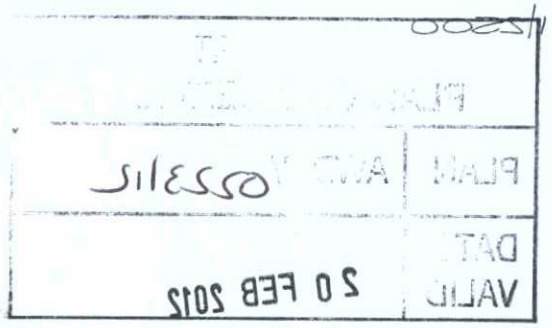

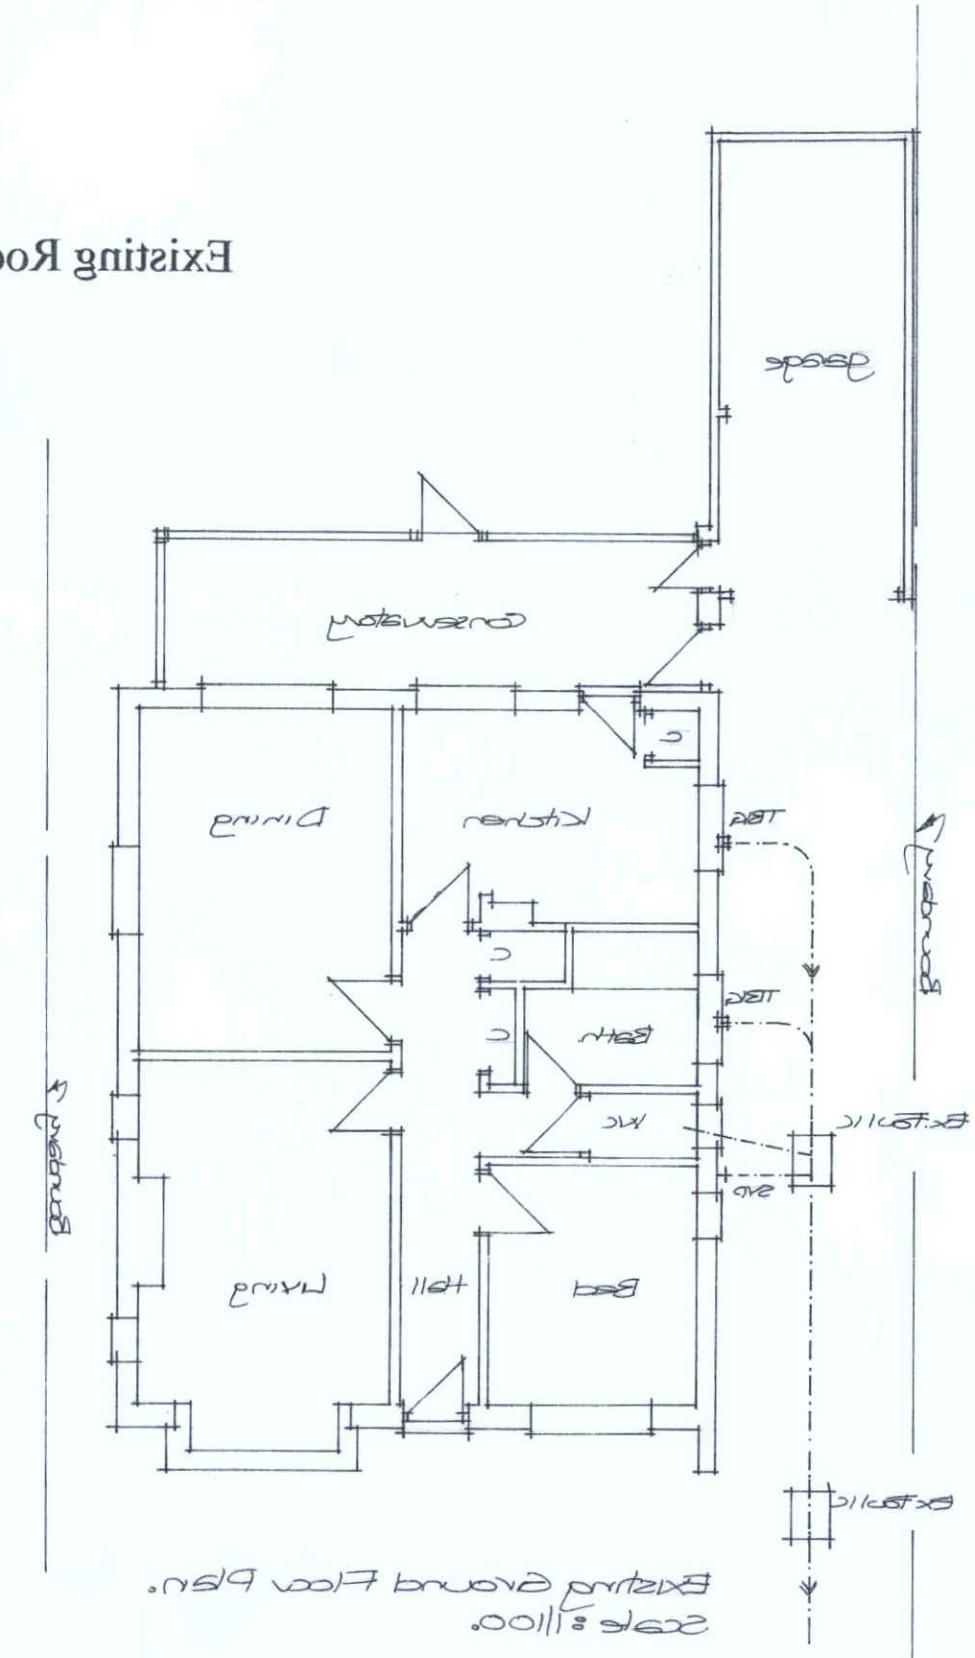

Existing Roof Plan 1\200

Location Plan scale: 1:500

Site Plan. scale: 1\500.

Proposed Roof Plan 1\200

Existing Ground Floor Plan.
Scale: 1\100.

Proposed rear extension: for Mr &Mrs Garselis
1 SEASIDE CLOSE LANCING
WEST SUSSEX BN15 8BZ

Drawing No. 211\425\7

Paul Trussler
44 Firle Road
Lancing
West Sussex
BN15 0NZ