Proposed rear extension: for Mr & Mrs Gurselis
1 SEASIDE CLOSE LANCING
WEST SUSSEX BN15 8BZ

Drawing No. 211\425\8

Paul Trussler
44 Firle Road
Lancing
West Sussex
BN15 0NZ

Existing Elevations 1\100

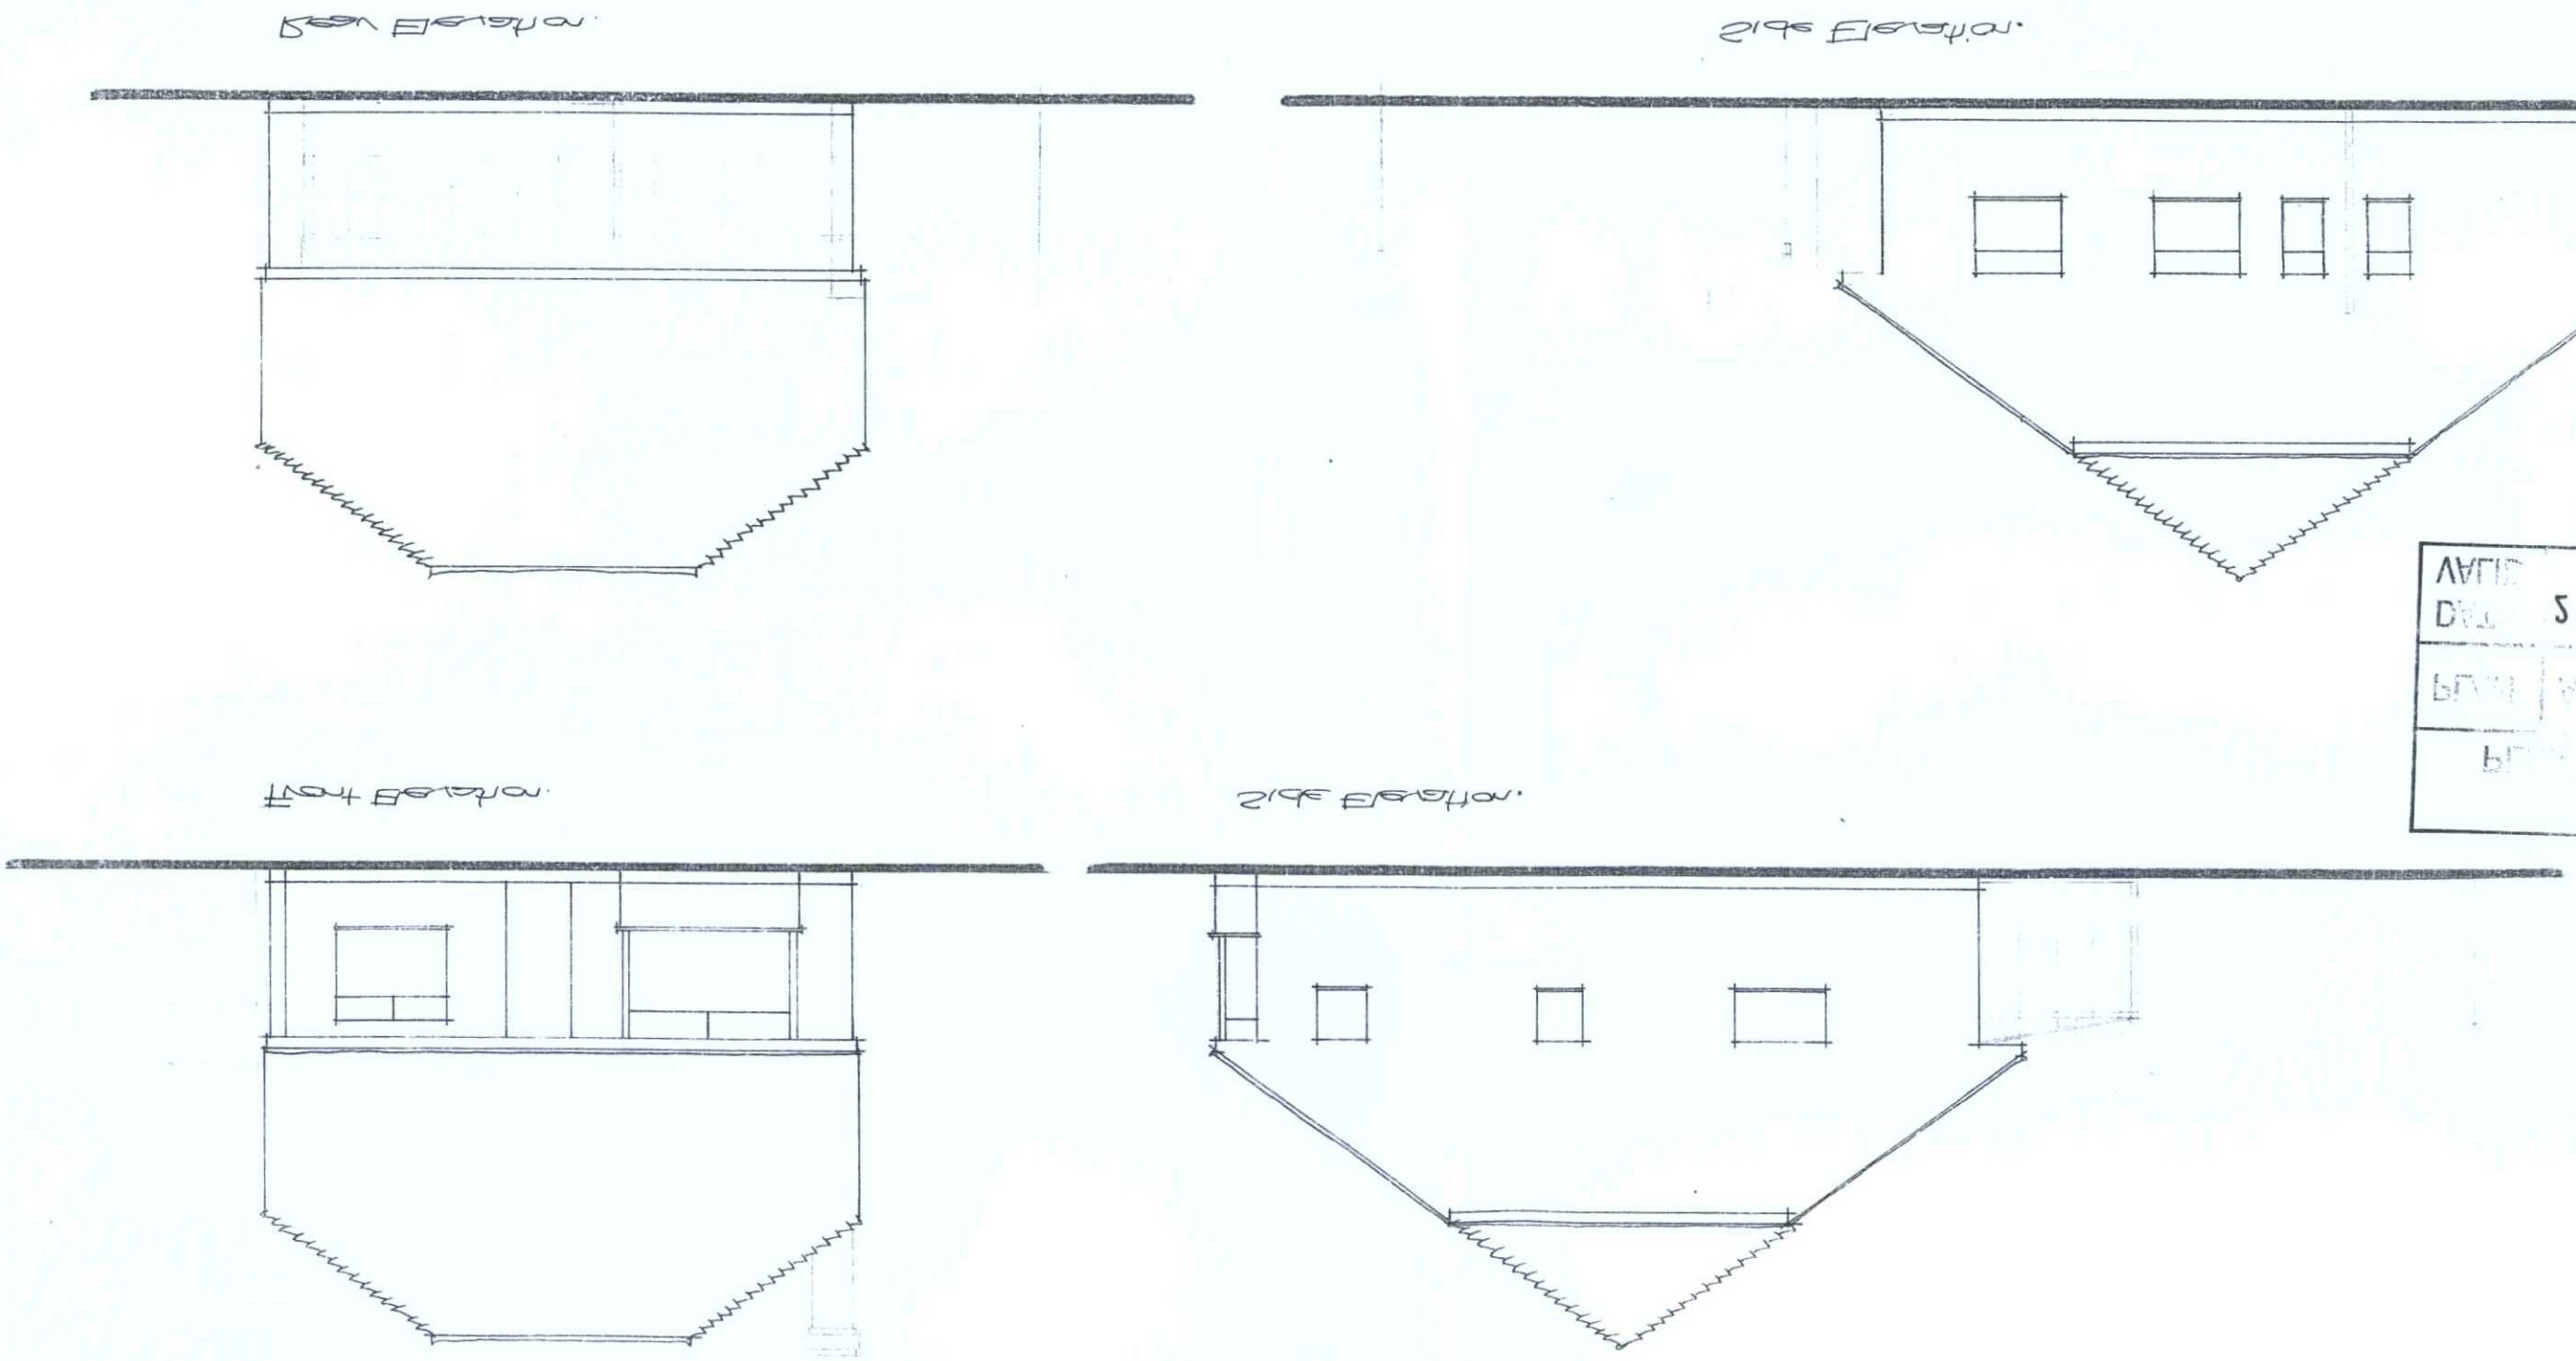

VALID
DATE 20 FEB 2015
PLAN NO. 0553/15