Proposed rear extension: for Mr & Mrs Carselis
1 SEASIDE CLOSE LANCING
WEST SUSSEX BN15 8BZ

Proposed Ground Floor Plan 1\50

Drawing No. 211\425\9

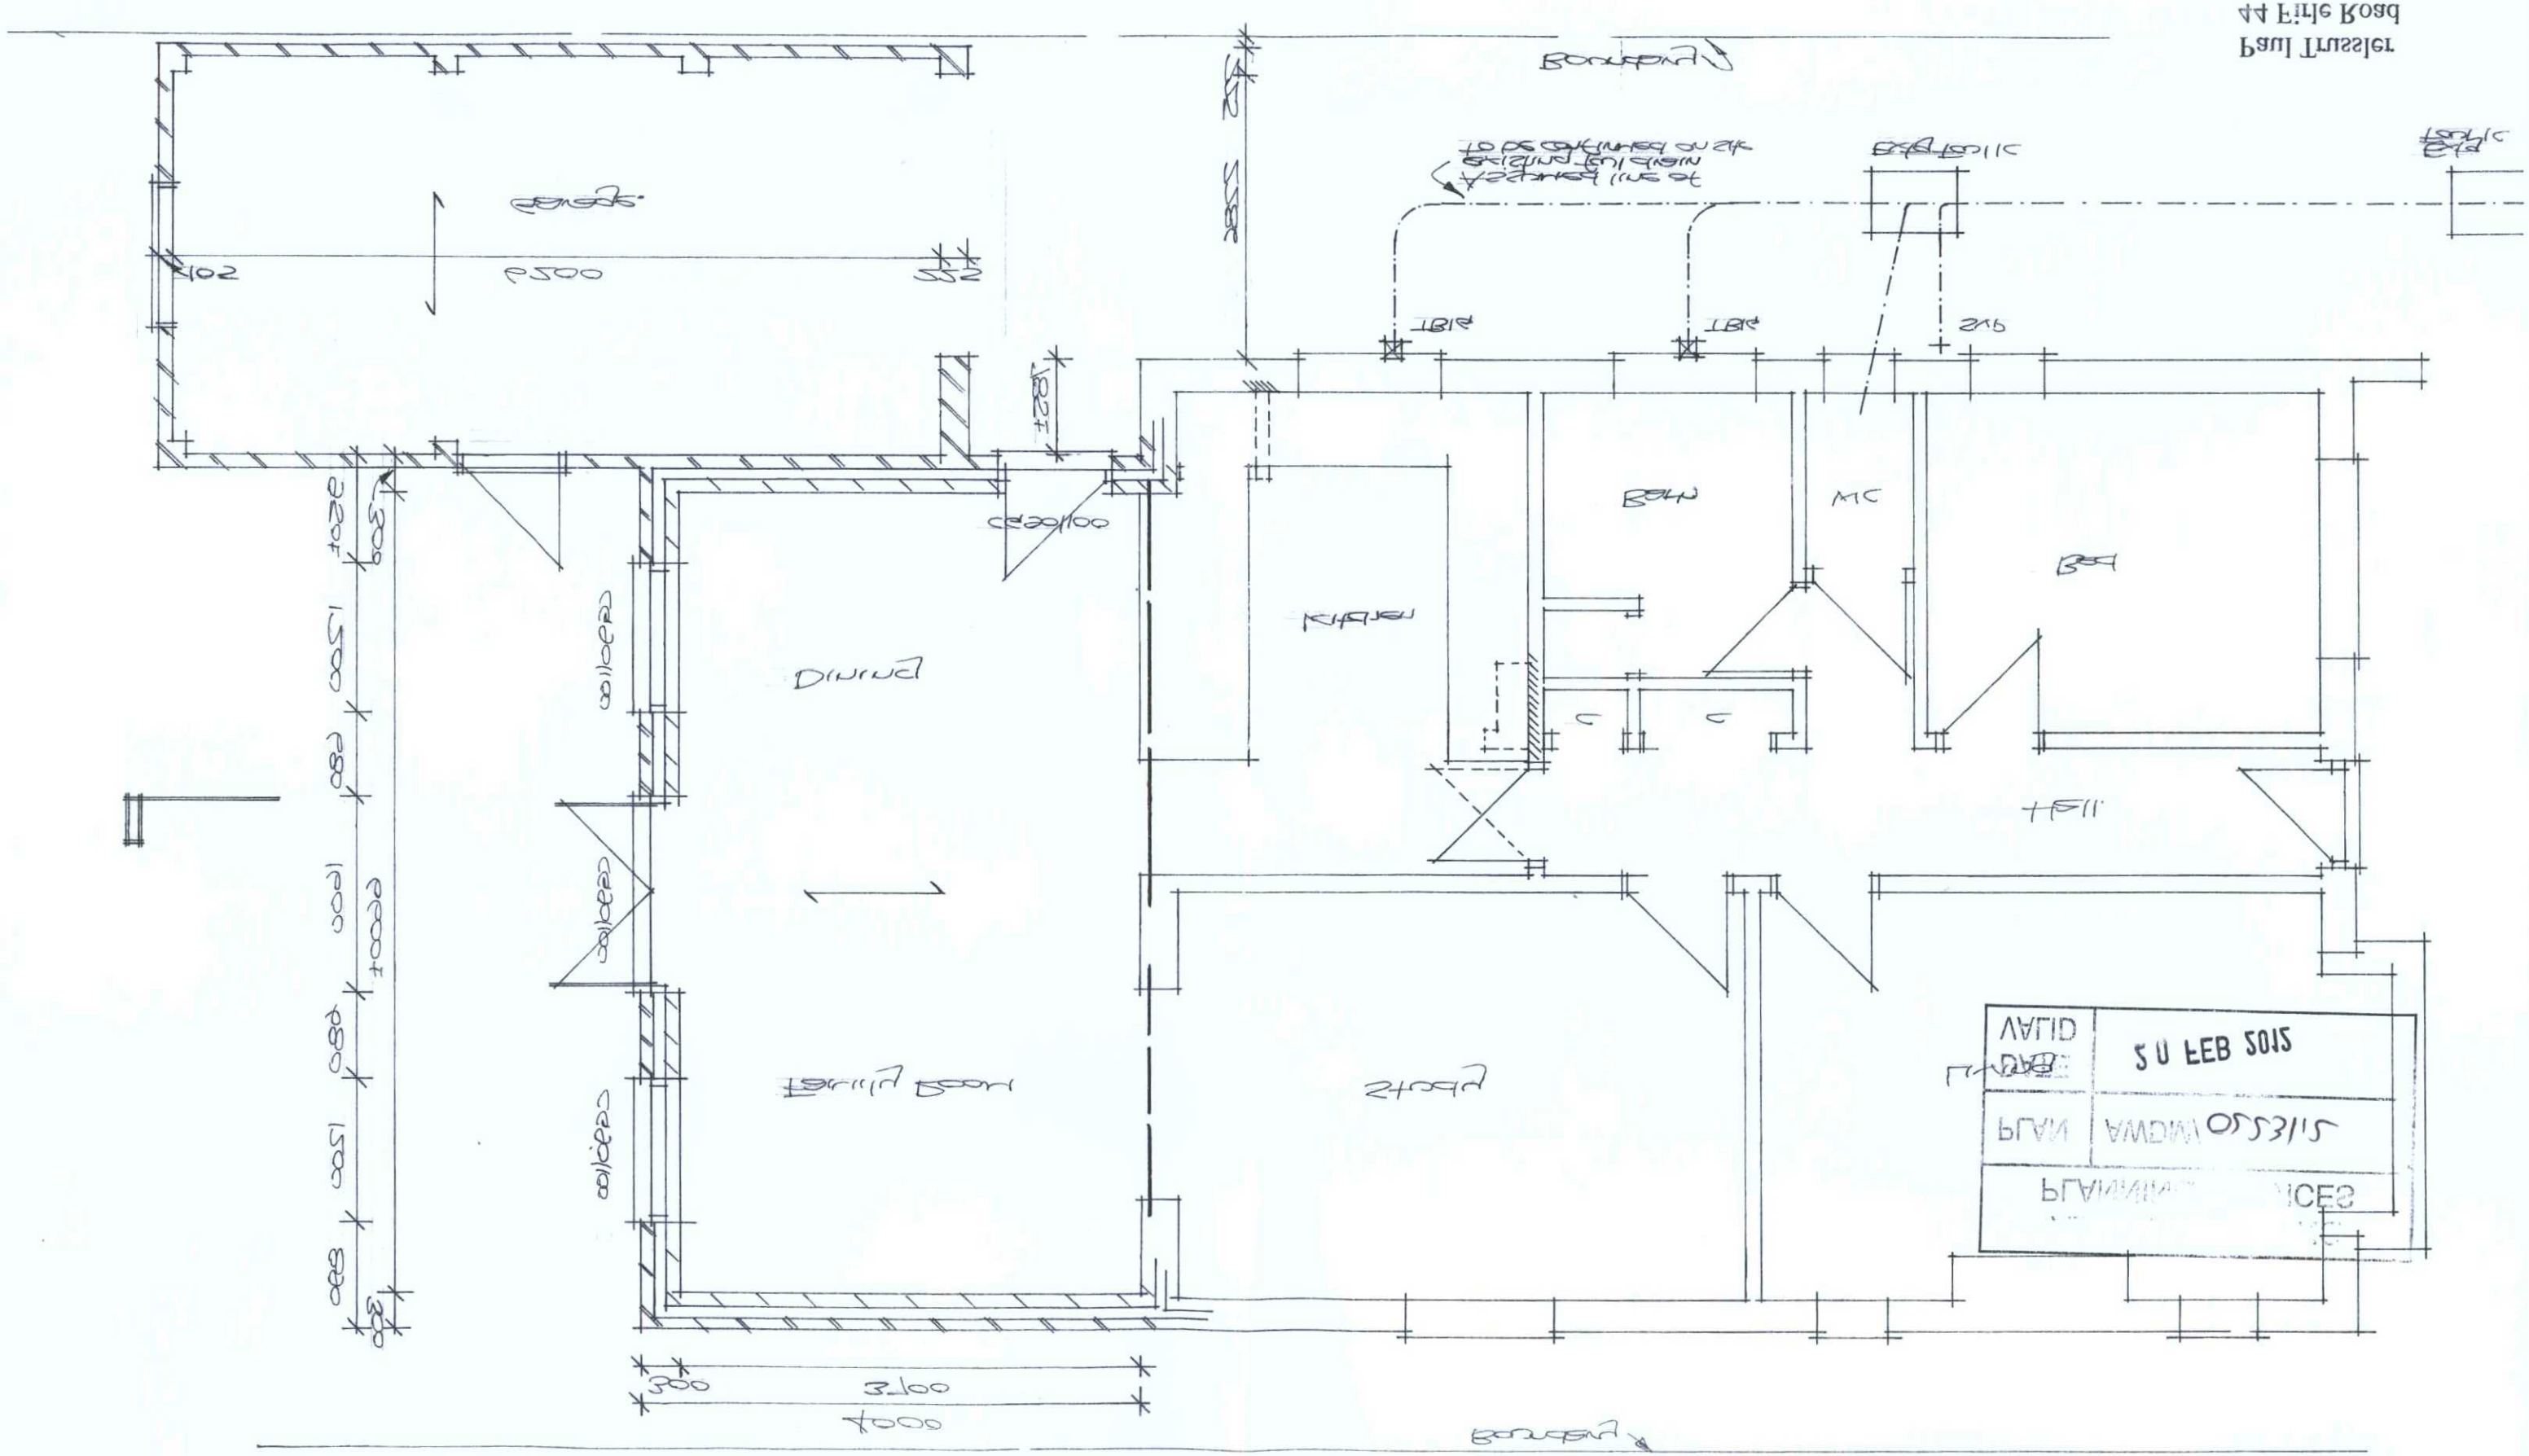

Paul Trussler
44 Firle Road
Lancing
West Sussex
BN15 0NZ

VALID DATE	20 FEB 2015
PLAN	AWDM 0553/15
PLANNING SERVICES	