DO NOT SCALE FROM THIS DRAWING

1m 2m 3m 4m 5m 6m 7m 8m 9m 10m

1:50 Scale Bar

ADUR & WORTHING PLANNING SERVICES

PLAN	AWDM/ 0579/16
DATE VALID	Rec: 3/6/16

AMENDMENT

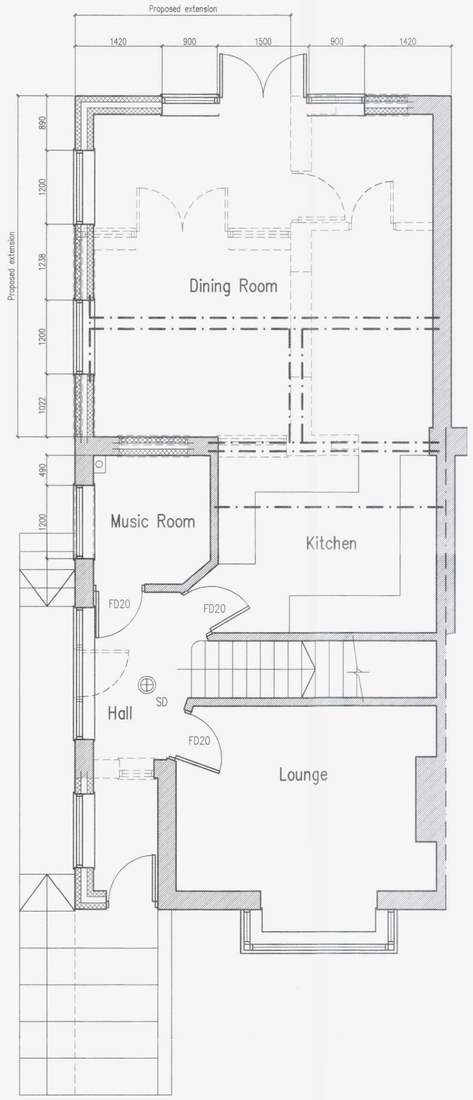

Ground Floor Plan

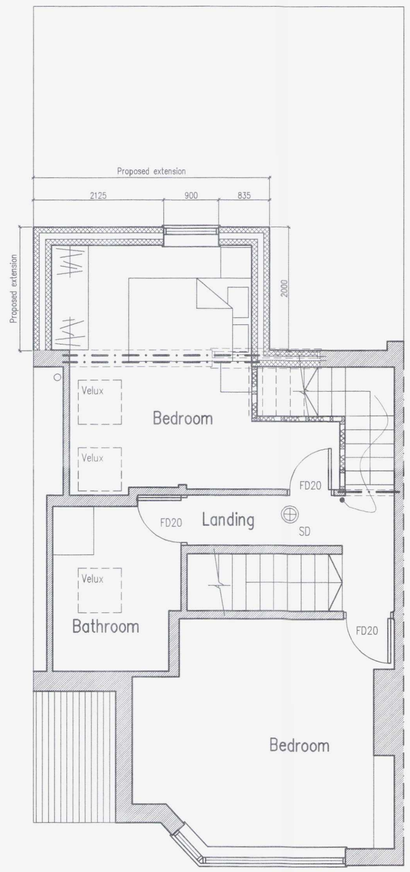

First Floor Plan

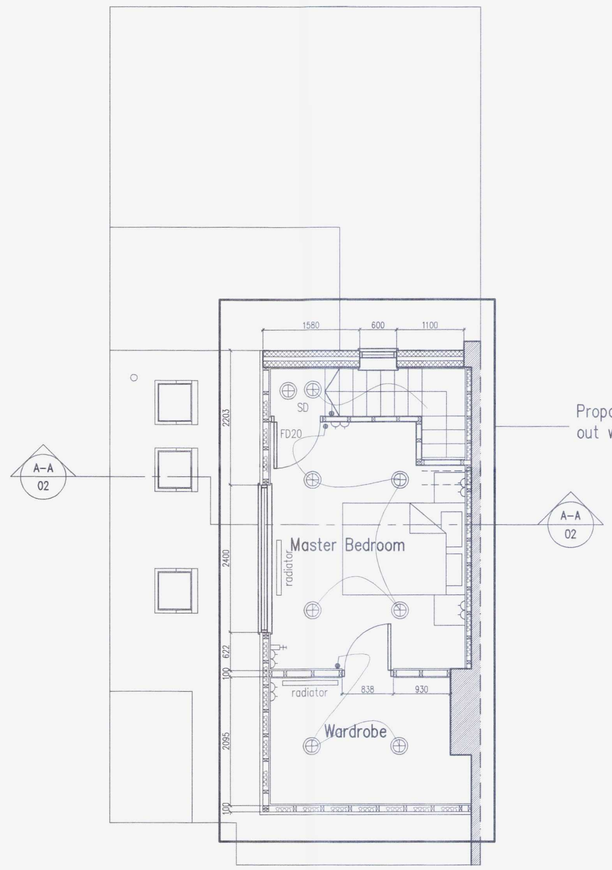

Second Floor Plan

Proposed roof conversion to be carried out within Permitted Development

Services Key

- Denotes pull cord
- $_2$ – Denotes light switch (2 way)
- $_T$ – Denotes light switch (timer)
- $_{dm}$ – Denotes light switch (dimmer)
- $_{in}$ – Denotes light switch (intermediate)
- Denotes telephone
- $_{EP}$ – Denotes Entry Phone
- Denotes television aerial points
- S – Denotes satelite point
- Denotes double socket
- Denotes double socket (floor level)
- ^{C} – Denotes cooker point
- ^{C6} – Denotes Cat 6 point
- Denotes spur
- Denotes shaver socket incorporating light
- Denotes external water tap
- Denotes wall light
- Denotes ceiling rose
- Denotes low energy recessed spotlight
- Denotes fluorescent tube
- radiator – Denotes radiator
- Denotes PIR detector
- Denotes extractor fan
- SD – Denotes smoke detector
- HD – Denotes heat detector
- Denotes meter
- GP – Denotes gas point
- Denotes alarm panel
- key – Denotes alarm key point
- Denotes alarm call point
- P – Denotes emergency lighting self contained
- Denotes door bell sounder
- Denotes door bell push
- T – Denotes thermostat
- Denotes speaker
- Denotes fire extinguisher

B	03.06.16	Porch reduced in depth
A	11.04.16	Eletrics added

Proposed Conversion of Roof Space, Two Storey Rear Extension & Front Porch at: 6 Rossiter Road, Lancing, West Sussex

rja Planning & Building Consultants Ltd.
1st Floor
10 High Street
Shoreham-By-Sea
West Sussex BN43 5DA
t: 01273 467297 mob: 07971 375739
e: rex@rjapbc.co.uk web: www.rjapbc.co.uk

Chartered Institute of Architectural Technologists

PROJECT: 6 Rossiter Road, North Iancing, West Sussex

DRAWING TITLE: Proposed Floor Plans

CLIENT: Mr & Mrs M McCabe

DWG NO: 16589-01

REVISION: B

SCALE: 1:50 @ A1

DATE: 05.04.16

DRAWN: rex