ADUR & WORTHING PLANNING SERVICES	
PLAN	AWDM/ 0534/16
~~DATE~~ VALID	Rec: 7/6/16

AMENDMENT

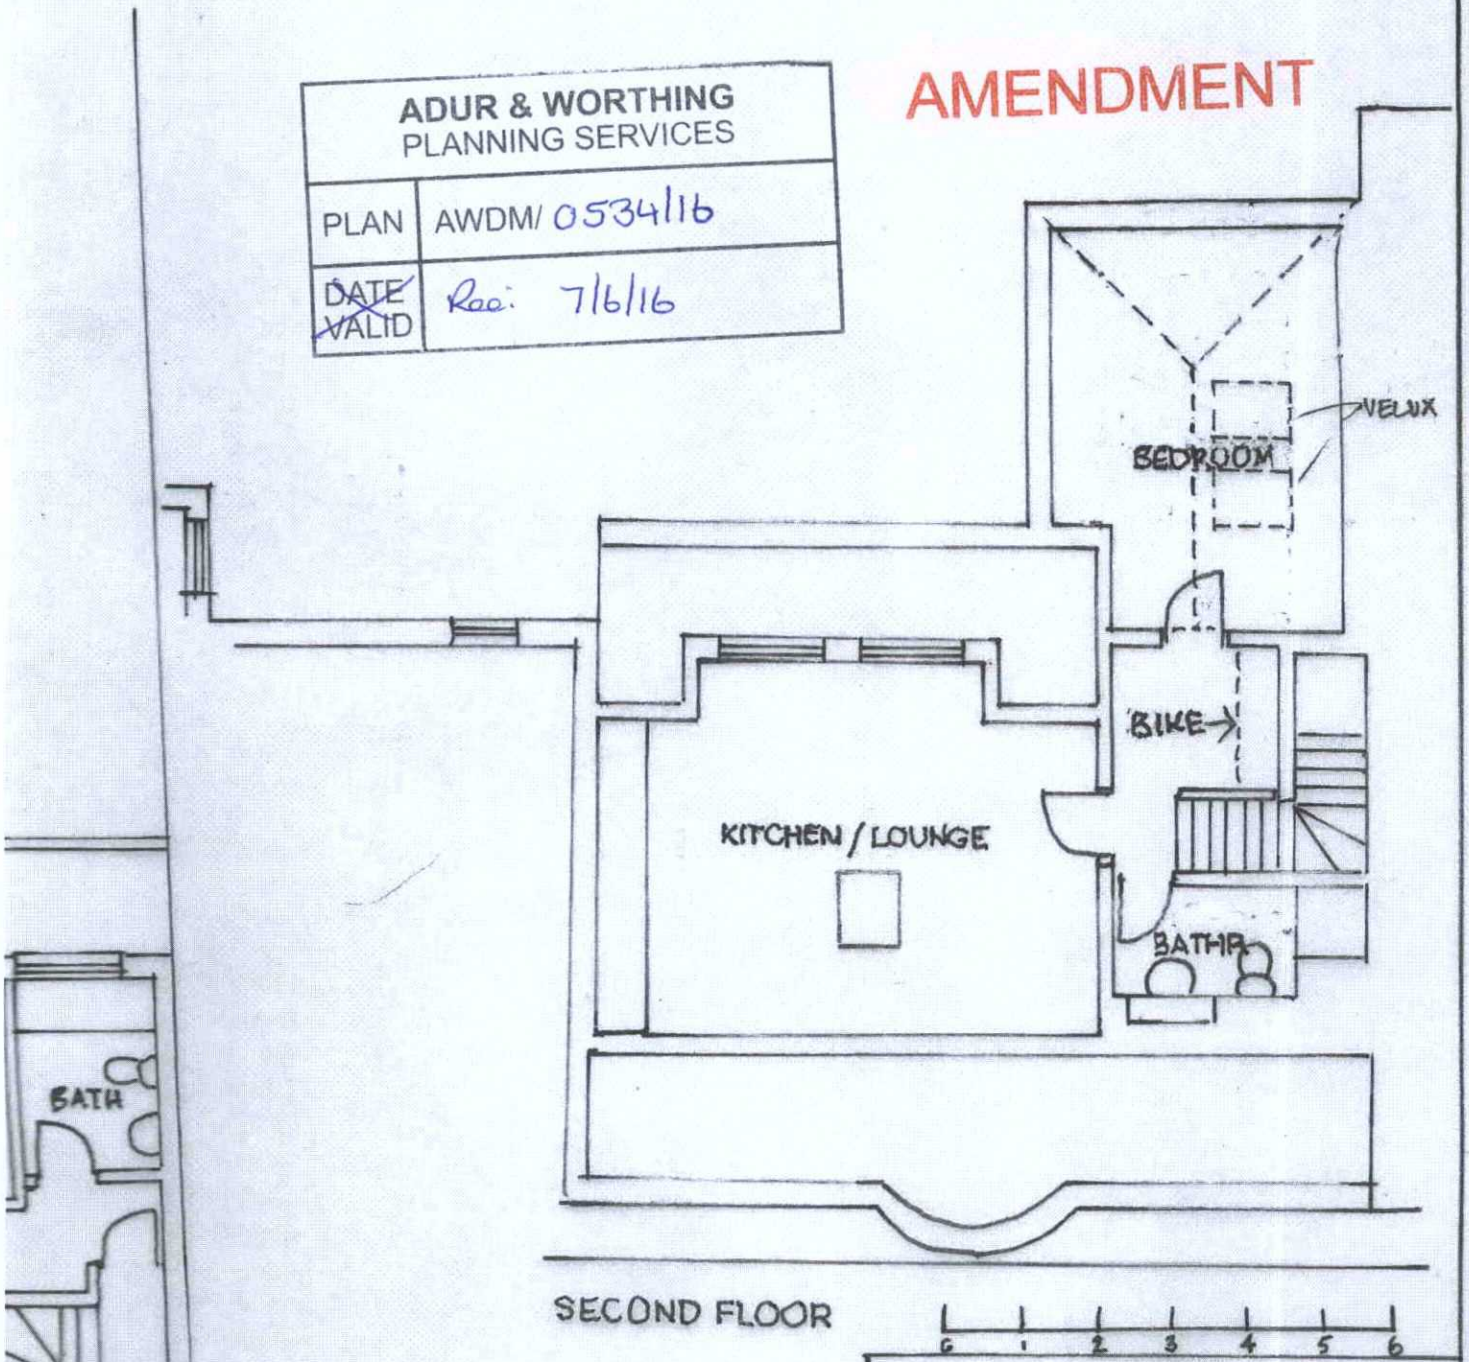

SECOND FLOOR

0 1 2 3 4 5 6

JOHN BRADBURY FSAI
ARCHITECTURAL CONSULTANT
123 GREENACRES
SHOREHAM BY SEA
BN43 5XL
E MAIL johnbradburyarch@btinternet.com
TEL 07799560222

LOFT EXTENSION FOR SUSAN WALKER
5 EAST STREET BN45 5ZE
DRG NO 02 PROJECT NO 096 APRIL 2016
SCALE 1;100 PROPOSED PLANS