


*DO NOT SCALE FROM THIS DRAWING

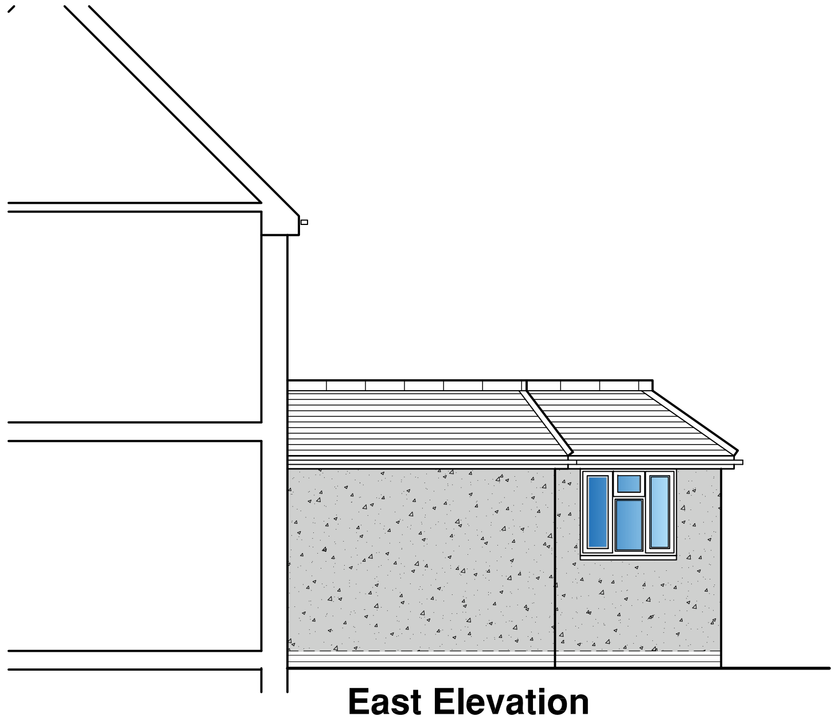


East Elevation

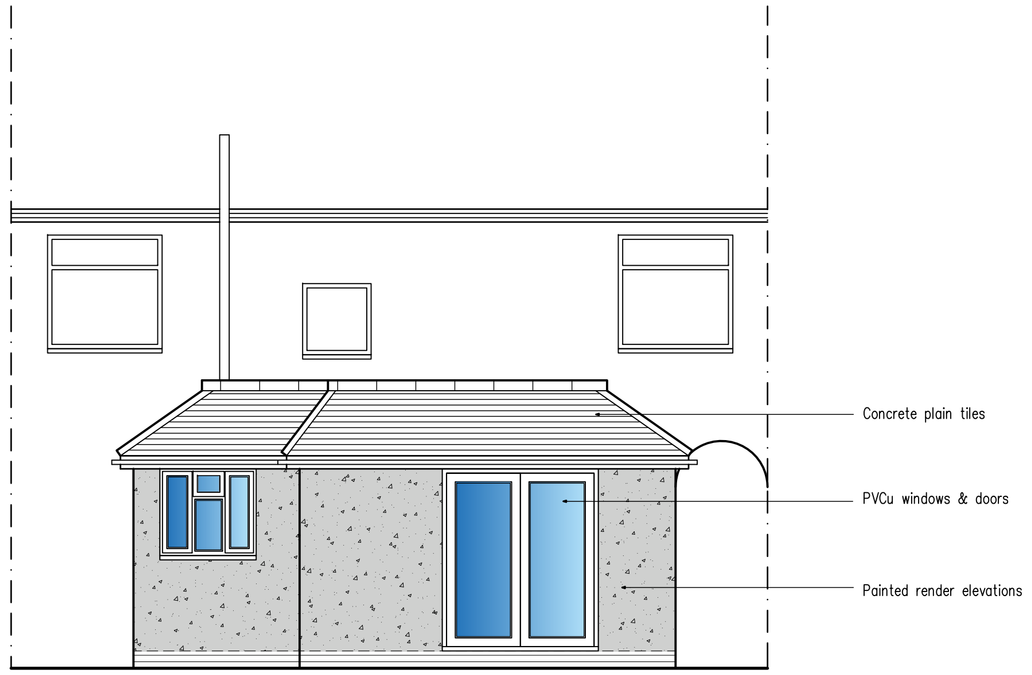


North Elevation

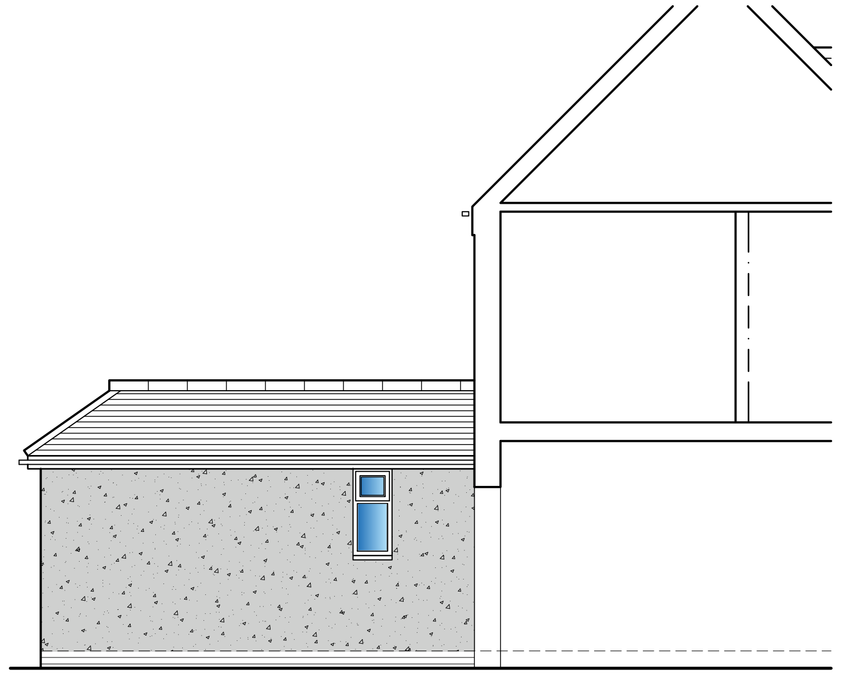


West Elevation

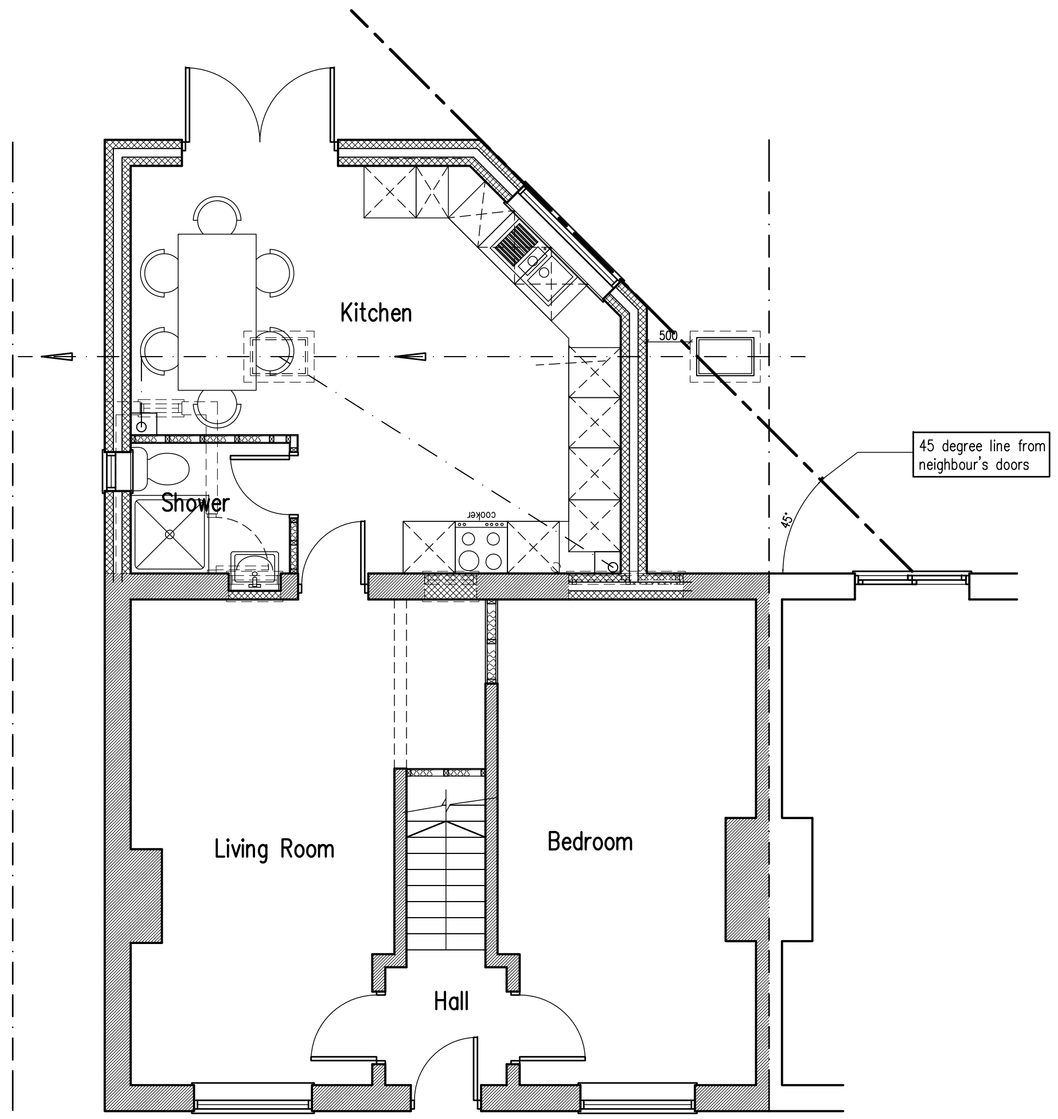

Ground Floor Plan

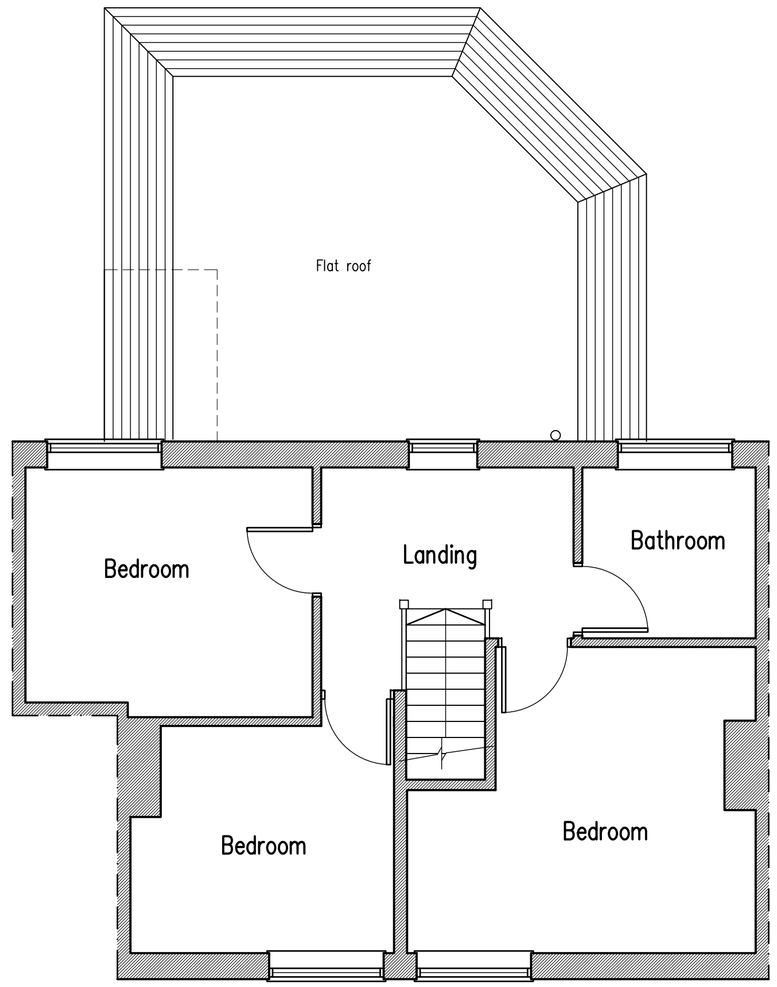

First Floor Plan

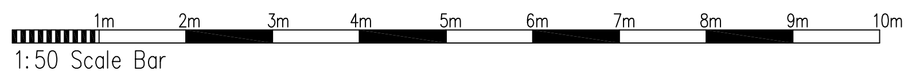

D	06.12.22	Updated to planner's comments
C	02.12.22	Redesigned
B	04.10.22	Window added to east elevation
A	30.09.22	Amended to suit client requirements

Proposed Single Storey Rear Extension at: 41 Corbyn Crescent, Shoreham-By-Sea, West Sussex

rja Planning & Building Consultants Ltd.
1st Floor
10 High Street
Shoreham-By-Sea
West Sussex BN43 5DA
t: 01273 467297 mob: 07971 375739
e: rex@rjapbc.co.uk web: www.rjapbc.co.uk

Chartered Institute of Architectural Technologists

PROJECT: 41 Corbyn Crescent, Shoreham-By-Sea

DRAWING TITLE: Proposed Floor Plans & Elevations

CLIENT: All Over Adur

DWG NO: 222907-01

REVISION: D

SCALE: 1:50 @ A1

DATE: 20.09.22

DRAWN: rex