Removal of the existing permanent mobile home and construction of a tied residential bungalow at
The Barn Caravan Park, Old Salts Farm Road, Lancing, BN15 8JG

December 2022
Drawing no:JB 454/ planning application 01

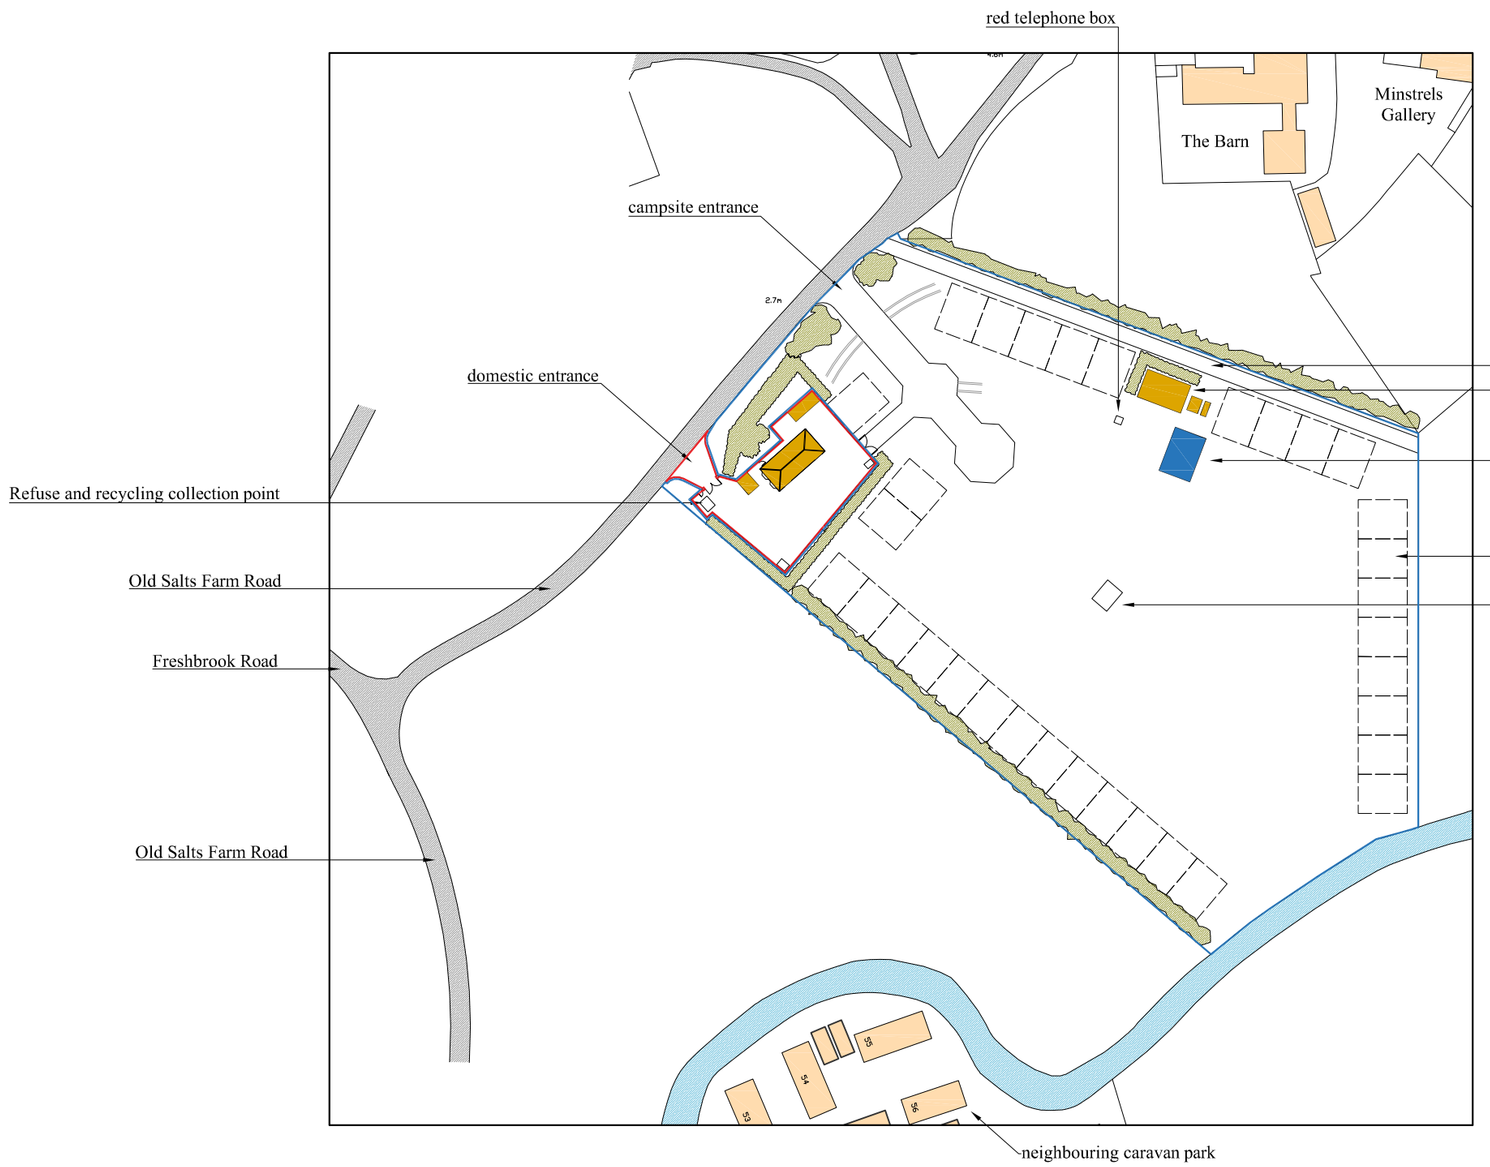

EXISTING LOCATION PLAN 1:1250

site boundary outlined in red
site outlined in blue is within the ownership of the applicant but not part of the application site

0 10 50m

SCALE BAR 1:1250

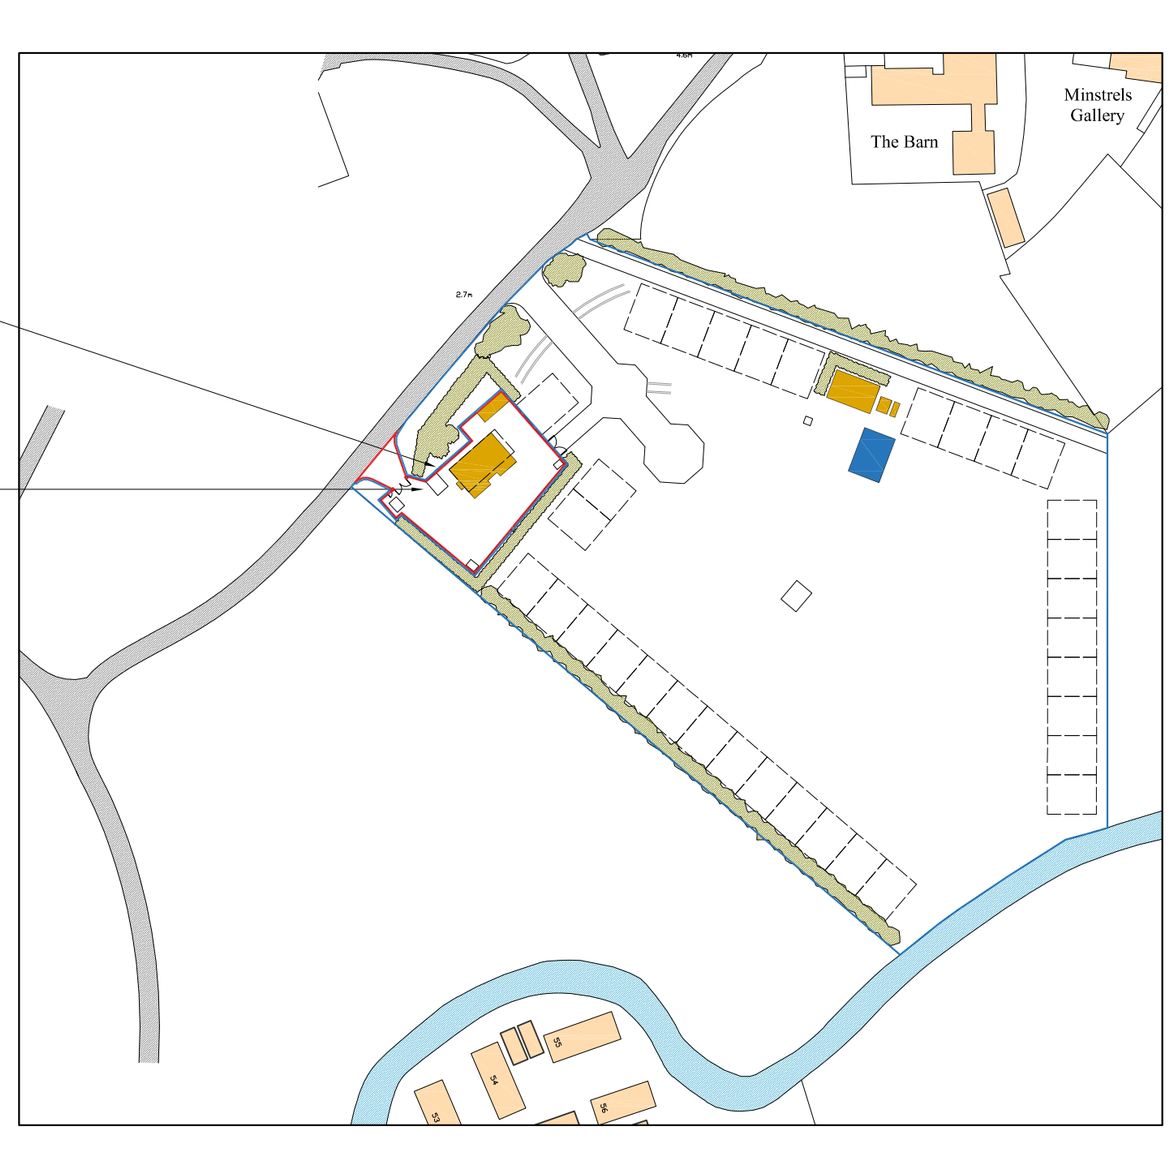

PROPOSED LOCATION PLAN 1:1250

JAMES BRECKELL :ARCHITECT : ARB : RIBA
89 Old Fort Road, Shoreham by Sea, BN43 5HA, Tel 07733 268 297, Email: james@breckell.co.uk