



Ground Floor

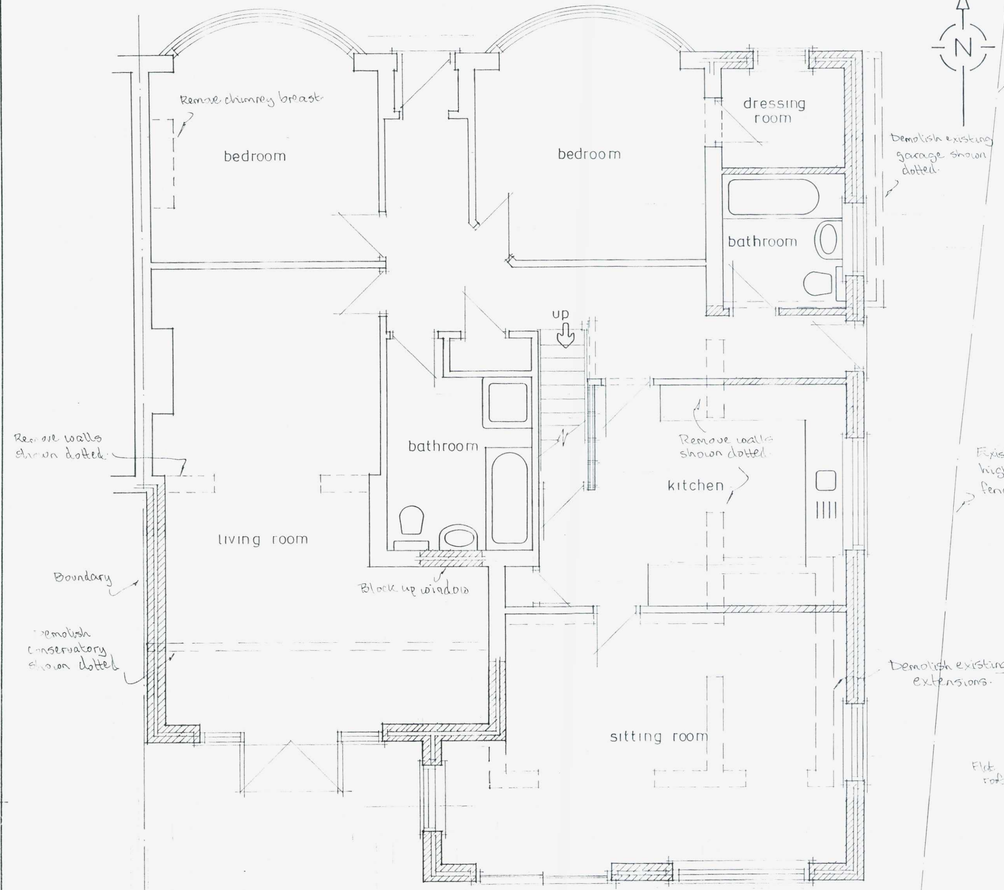


First Floor


Roof Plan 1:100

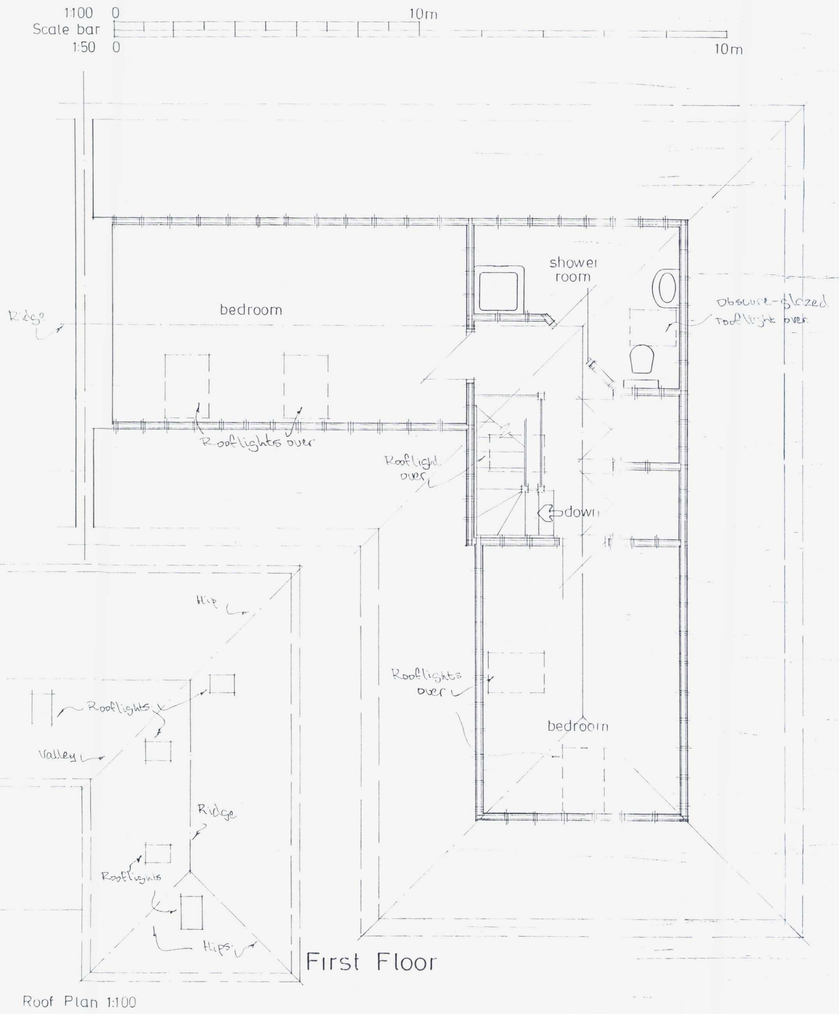

Site Plan 1:1250

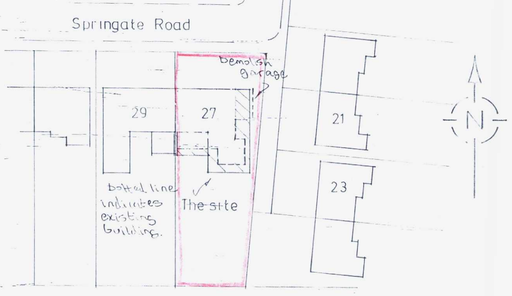


Block Plan 1:500

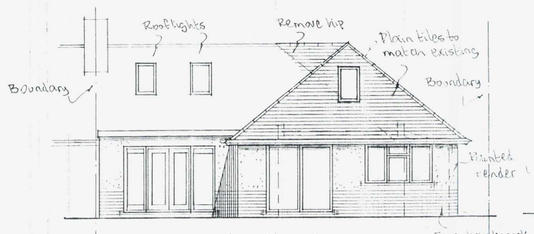

south elevation



east elevation

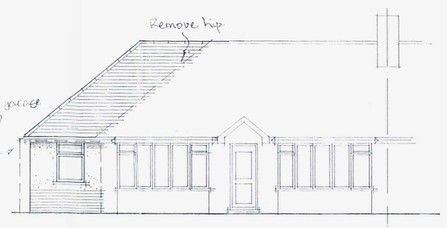

north elevation



west elevation

B	11.10.12	Roof Gable Removed. Roof Plan Added.
A	3.8.12	Side & Block Plans revised.
	Date	Revisions

© copyright

Client
Mr.T. Pay

Job Title
Proposed Extension & Roof Conversion

Drawing Title
27 Springate Road, Southwick.

Scale 1:50 1:100

Date

Drg No.
525/01

Rev B A