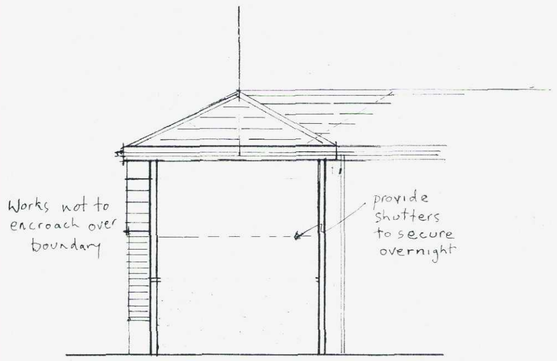

SOUTH ELEVATION

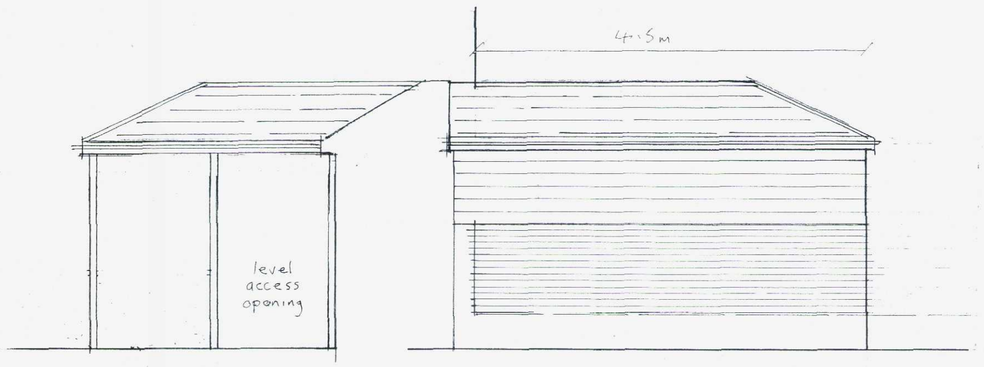

EAST ELEVATION

WEST ELEVATION

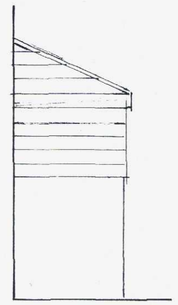

NORTH ELEVATION

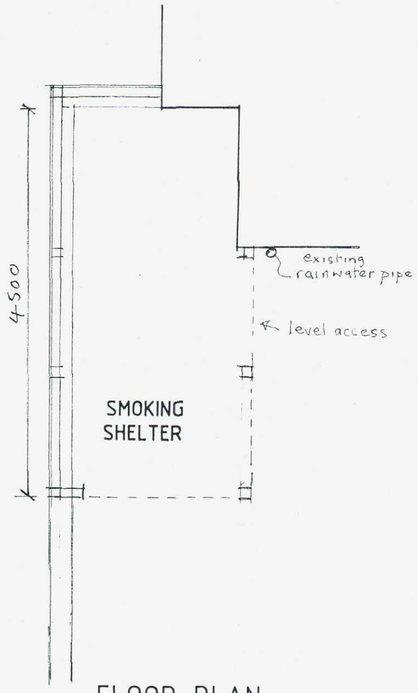

FLOOR PLAN

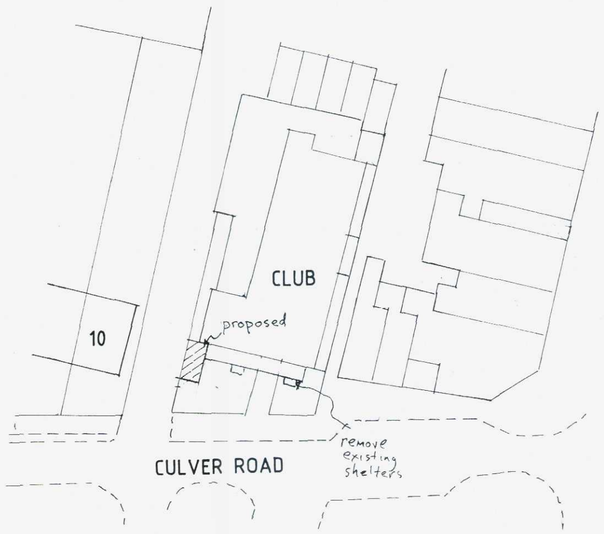

BLOCK PLAN Scale 1:500



LOCATION PLAN Scale 1:1250

© Copyright

John Wright MRICS

12 Seamill Park Crescent
Worthing
West Sussex
BN11 2PN

Phone: 01903 205572
Mobile: 07809 205095
Email: johnforplans@yahoo.co.uk

RICS

Client
ROYAL BRITISH LEGION

Job Title

ROYAL BRITISH LEGION CLUB
CULVER ROAD
LANCING

Drawing Title:

SMOKING SHELTER

Scale: 1:50

Date: June 2012

Drawn by: JW

Drg No. JW/12/050

Rev.