ISO A1 - 594mmx841mm



HV SUBSTATION - LEVEL 00

SCALE: 1 : 100

Scale 1:100

0 1 2 3 4 5 10 m

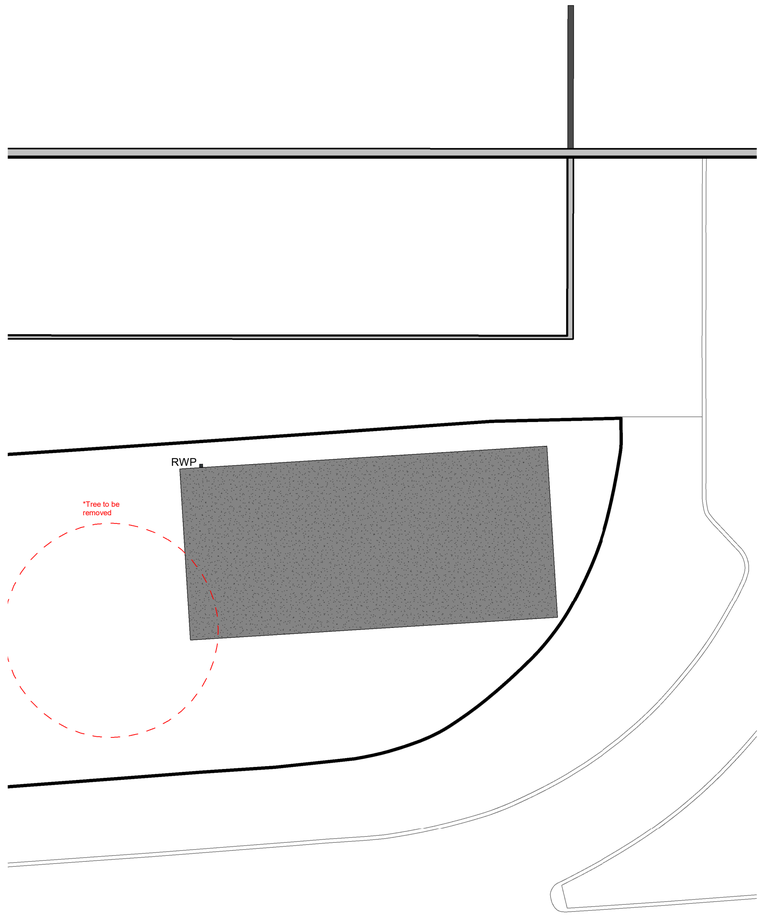

HV SUBSTATION - ROOF

SCALE: 1 : 100

Scale 1:100

0 1 2 3 4 5 10 m

This drawing has been prepared solely for the use of HEMIKO and there are no representations of any kind made by NORR Consultants Limited to any party with whom NORR Consultants Limited has not entered into a contract

This drawing must not be used, reproduced or revised without written permission.

This drawing shall not be used for construction purposes until a"Ax - APPROVED FOR STAGE x" status appears under the Sheet Status.

Constructors must only work to figured dimensions which are to be checked on site. Do not scale from hard copy drawings.

DATE	REVISION	REV	DR	CH
22.09.23	FIRST ISSUE	P01	PB	RB
29.09.23	DESIGN UPDATE	P02	PB	RB
04.10.23	DRAFT FOR COMMENTS	P03	PB	RB
10.10.23	UPDATED WITH CLIENT COMMENTS	P04	RP	RB
04.12.23	DESIGN UPDATE	P05	RP	RB

Keyplan

North Arrow

True North

NORR

NORR Consultants Limited.
An Ingenium International Company

SET OFFICE INFORMATION

www.norr.com

Client: HEMIKO

Project: WORTHING ENERGY CENTRE

Drawing Title: HV SUBSTATION - GA PLANS

Drawn: PB | Date: 29.09.23

Checked: RB | Date: 29.09.23

Sheet Status: PLANNING

Project No.: IALN23-0019

Scale: 1 : 100 @ A1

Drawing No.: ECW-NOR-XX- ZZ-DR-A-00002

Rev.: P06