ISO A1 - 594mmx841mm

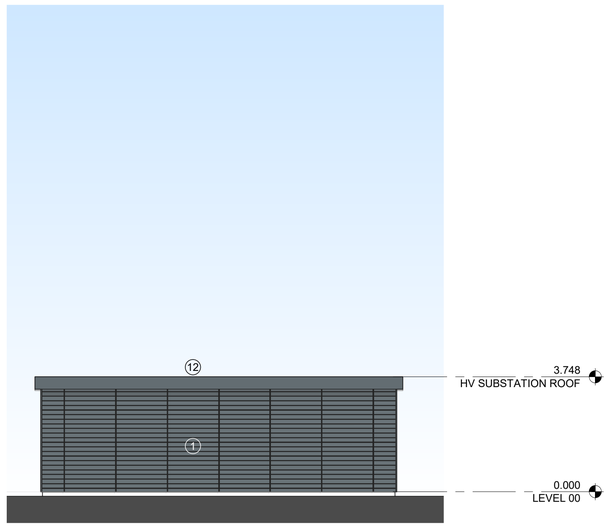

HV SUBSTATION - EAST ELEVATION

SCALE: 1 : 100

Scale 1:100

0 1 2 3 4 5 10 m

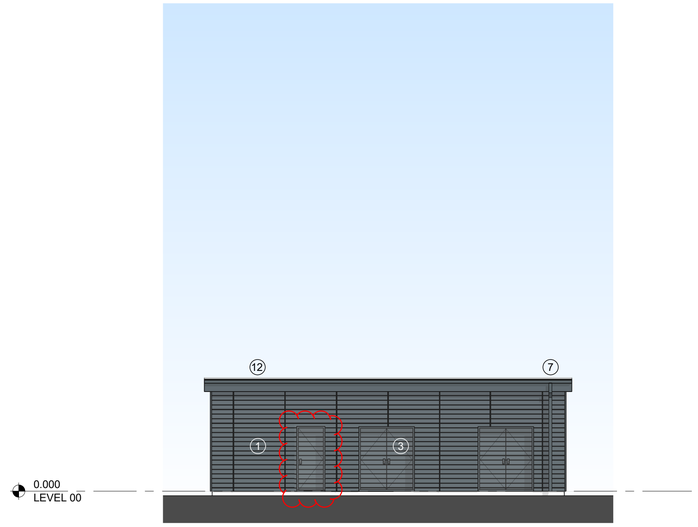

HV SUBSTATION - WEST ELEVATION

SCALE: 1 : 100

Scale 1:100

0 1 2 3 4 5 10 m

MATERIALS KEY

1. HORIZONTAL PROFILED COMPOSITE CLADDING
   COLOUR - ANTHRACITE GREY (RAL 7016)
3. PPC STEEL DOOR TO BE CLAD TO MATCH CLADDING
   COLOUR - ANTHRACITE GREY (RAL 7016)
7. RAINWATER GOODs
   COLOUR - ANTHRACITE GREY (RAL 7016)
12. PPC ALUMINIUM FASCIA
    COLOUR - ANTHRACITE GREY (RAL 7016)

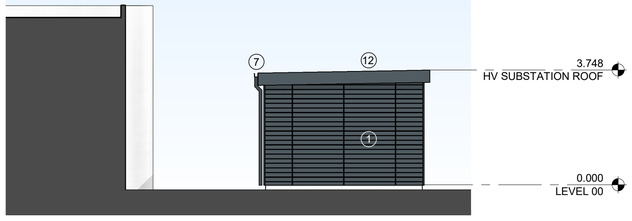

HV SUBSTATION - SOUTH ELEVATION

SCALE: 1 : 100

Scale 1:100

0 1 2 3 4 5 10 m

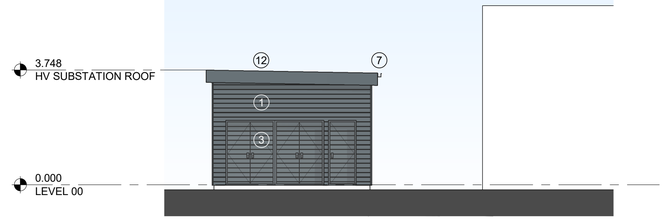

HV SUBSTATION - NORTH ELEVATION

SCALE: 1 : 100

Scale 1:100

0 1 2 3 4 5 10 m

This drawing has been prepared solely for the use of HEMIKO and there are no representations of any kind made by NORR Consultants Limited to any party with whom NORR Consultants Limited has not entered into a contract

This drawing must not be used, reproduced or revised without written permission.

This drawing shall not be used for construction purposes until a"Ax - APPROVED FOR STAGE x" status appears under the Sheet Status.

Constructors must only work to figured dimensions which are to be checked on site. Do not scale from hard copy drawings.

DATE	REVISION	REV	DR	CH
22.09.23	FIRST ISSUE	P01	PB	RB
29.09.23	DESIGN UPDATE	P02	PB	RB
04.10.23	DRAFT FOR COMMENTS	P03	PB	RB
10.10.23	UPDATED WITH CLIENT COMMENTS	P04	RP	RB
04.12.23	DESIGN UPDATE	P05	RP	RB

Keyplan

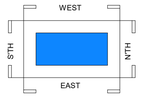

North Arrow

NORR
NORR Consultants Limited.
An Ingenium International Company

SET OFFICE INFORMATION

www.norr.com

Client: HEMIKO

Project: WORTHING ENERGY CENTRE

Drawing Title: HV SUBSTATION - GA ELEVATIONS

Drawn: PB	Date: 29.09.23	Sheet Status: PLANNING
Checked: RB	Date: 29.09.23	Project No.: IALN23-0019
Scale: As indicated @ A1		Drawing No.: ECW-NOR-XX- ZZ-DR-A-00103 / Rev.: P06