ISO A1 - 594mm x 841mm

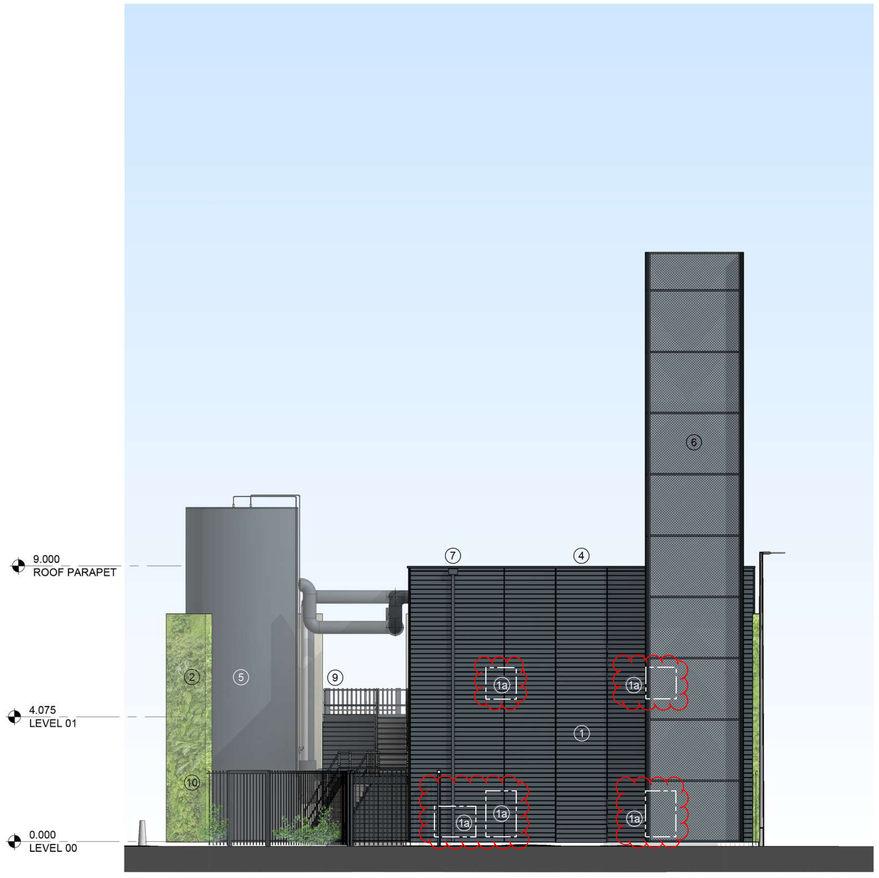

ENERGY CENTRE - WEST ELEVATION

SCALE: 1 : 100

Scale 1:100

0 1 2 3 4 5 10 m

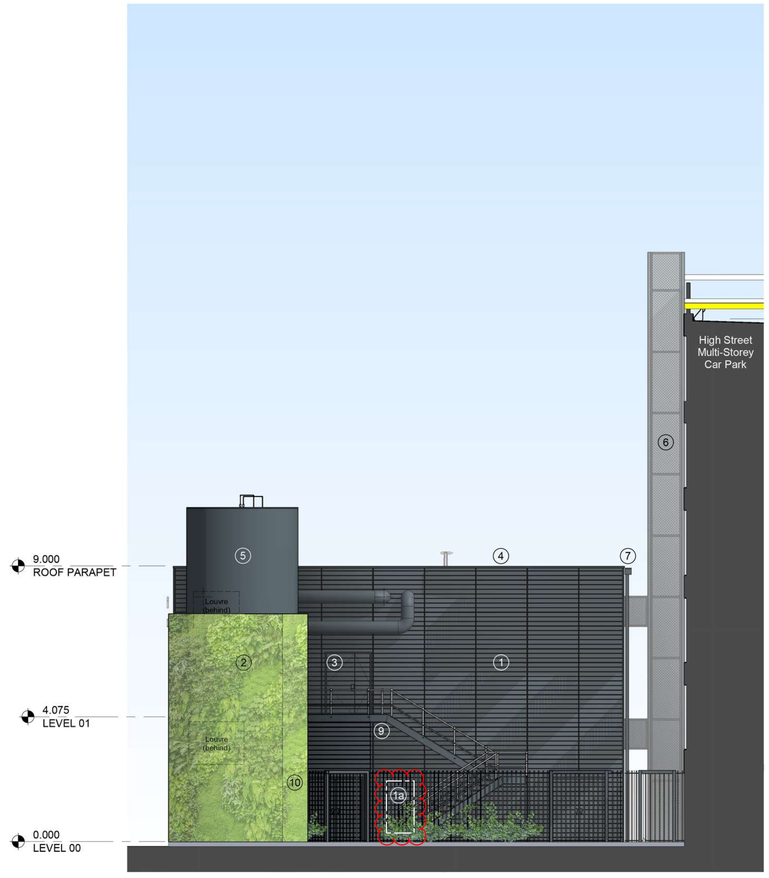

ENERGY CENTRE - NORTH ELEVATION

SCALE: 1 : 100

Scale 1:100

0 1 2 3 4 5 10 m

MATERIALS KEY

1. HORIZONTAL PROFILED COMPOSITE CLADDING
   COLOUR - ANTHRACITE GREY (RAL 7016)
1a. REMOVABLE HORIZONTAL PROFILED COMPOSITE CLADDING WITH INTERGATED LOUVRES
   COLOUR - ANTHRACITE GREY (RAL 7016)
2. GREEN 'LIVING' WALL - WITH NATURAL PLANTING
3. PPC STEEL DOOR TO BE CLAD TO MATCH CLADDING
   COLOUR - ANTHRACITE GREY (RAL 7016)
4. PPC ALUMINIUM PARAPET CAPPING
   COLOUR - ANTHRACITE GREY (RAL 7016)
5. THERMAL STORE
   COLOUR - ANTHRACITE GREY (RAL 7016)
6. ARCHITECTURAL PERFORATED ALUMINIUM PANELS
   COLOUR - ANTHRACITE GREY (RAL 7016)
   Removable panel housing for vertical ductwork connecting the energy centre to rooftop plant
   COLOUR - ANTHRACITE GREY (RAL 7016)
7. RAINWATER GOODs
   COLOUR - ANTHRACITE GREY (RAL 7016)
8. FEATURE SIGNAGE (INDICATIVE - TBC)
9. STEEL ESCAPE STAIR
   ANTHRACITE GREY (RAL 7016)
10. 2.4m HIGH GALVANISED STEEL SECURITY FENCE & GATE
11. 5m HIGH VERTICAL SCREENING
   ANTHRACITE GREY (RAL 7016)
12. PPC ALUMINIUM FASCIA
   COLOUR - ANTHRACITE GREY (RAL 7016)

This drawing has been prepared solely for the use of HEMIKO and there are no representations of any kind made by NORR Consultants Limited to any party with whom NORR Consultants Limited has not entered into a contract

This drawing must not be used, reproduced or revised without written permission.

This drawing shall not be used for construction purposes until a"Ax - APPROVED FOR STAGE x" status appears under the Sheet Status.

Constructors must only work to figured dimensions which are to be checked on site. Do not scale from hard copy drawings.

DATE	REVISION	REV	DR	CH
22.09.23	FIRST ISSUE	P01	PB	RB
29.09.23	DESIGN UPDATE	P02	PB	RB
04.10.23	DRAFT FOR COMMENTS	P03	PB	RB
10.10.23	UPDATED WITH CLIENT COMMENTS	P04	RP	RB
04.12.23	DESIGN UPDATE	P05	RP	RB

Keyplan

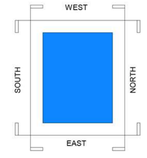

North Arrow

NORR
NORR Consultants Limited.
An Ingenium International Company

SET OFFICE INFORMATION

www.norr.com

Client: HEMIKO

Project: WORTHING ENERGY CENTRE

Drawing Title: ENERGY CENTRE - WEST & NORTH GA ELEVATIONS

Drawn: PB | Date: 29.09.23

Checked: RB | Date: 29.09.23

Sheet Status: PLANNING

Project No.: IALN23-0019

Scale: As indicated @ A1

Drawing No.: ECW-NOR-XX- ZZ-DR-A-00102 | Rev.: P06