ERECTION OF A REAR CONSERVATORY

53 HADRIAN AVENUE, BRIGHTON BN 42 4LJ

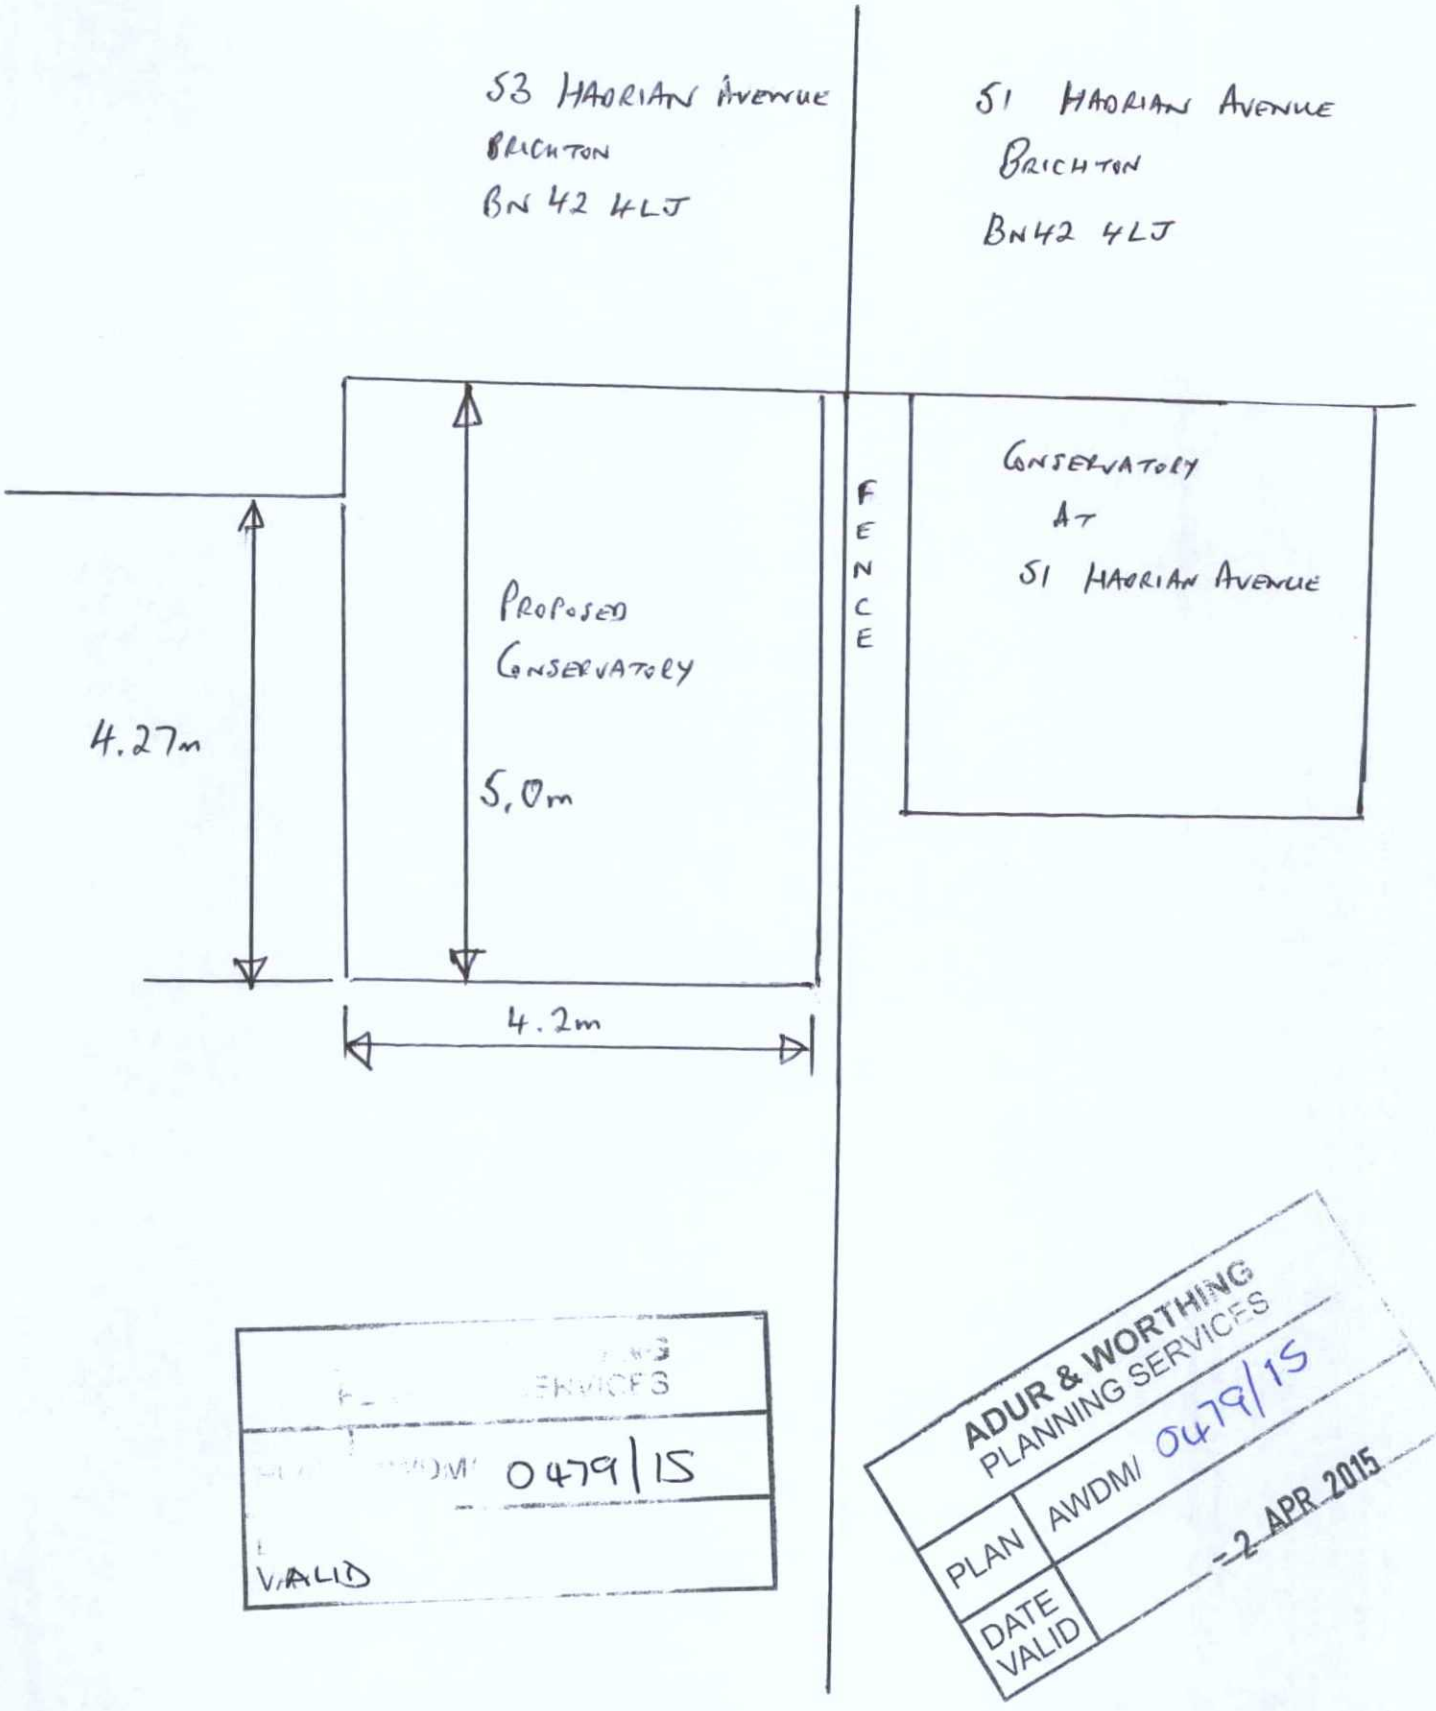

ENVIRONMENT SERVICES

AWDM/ 0479/15

VALID

ADUR & WORTHING
PLANNING SERVICES

PLAN | AWDM/ 0479/15

DATE VALID | 2 APR 2015