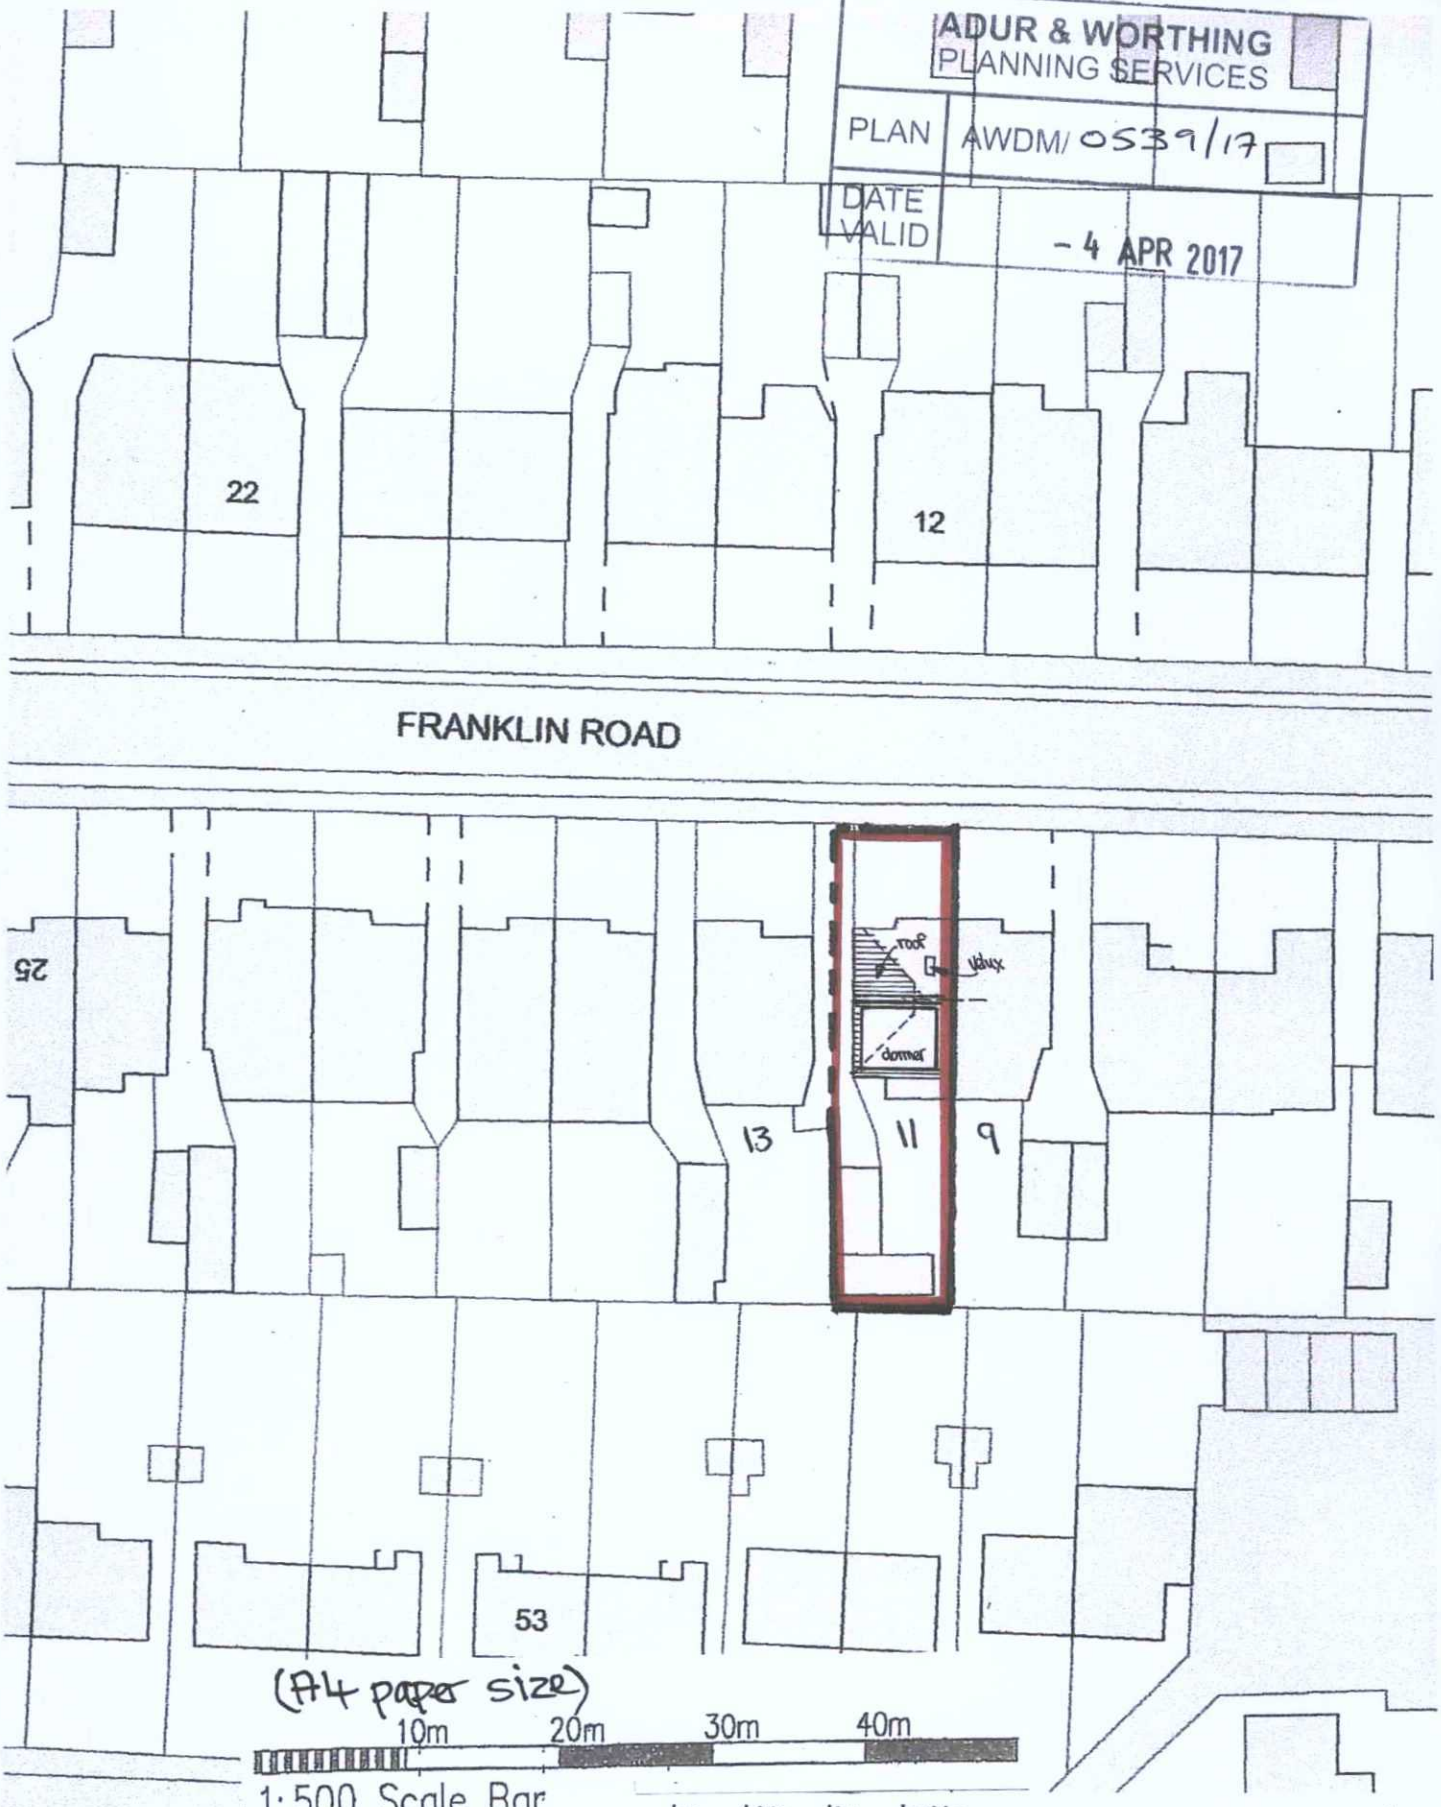

no.	date	by	revision

project	title
11, FRANKLYN RD SHOREHAM-BY-SEA BN43 6YE	SITE PLAN

GRAHAM JOHNSON DESIGNS
134 HOLLINGBURY ROAD
BRIGHTON
EAST SUSSEX BN1 7JD
Tel: 01273 821200
grahamjohnson134@aol.com

date	scale
3-17	1-500

drawn	drawing number
GJ	37078/3

IF IN DOUBT ASK REFER ALL ENQUIRIES TO ISSUING OFFICE FIGURED DIMENSIONS TAKES PREFERENCE OVER SCALED DIMS