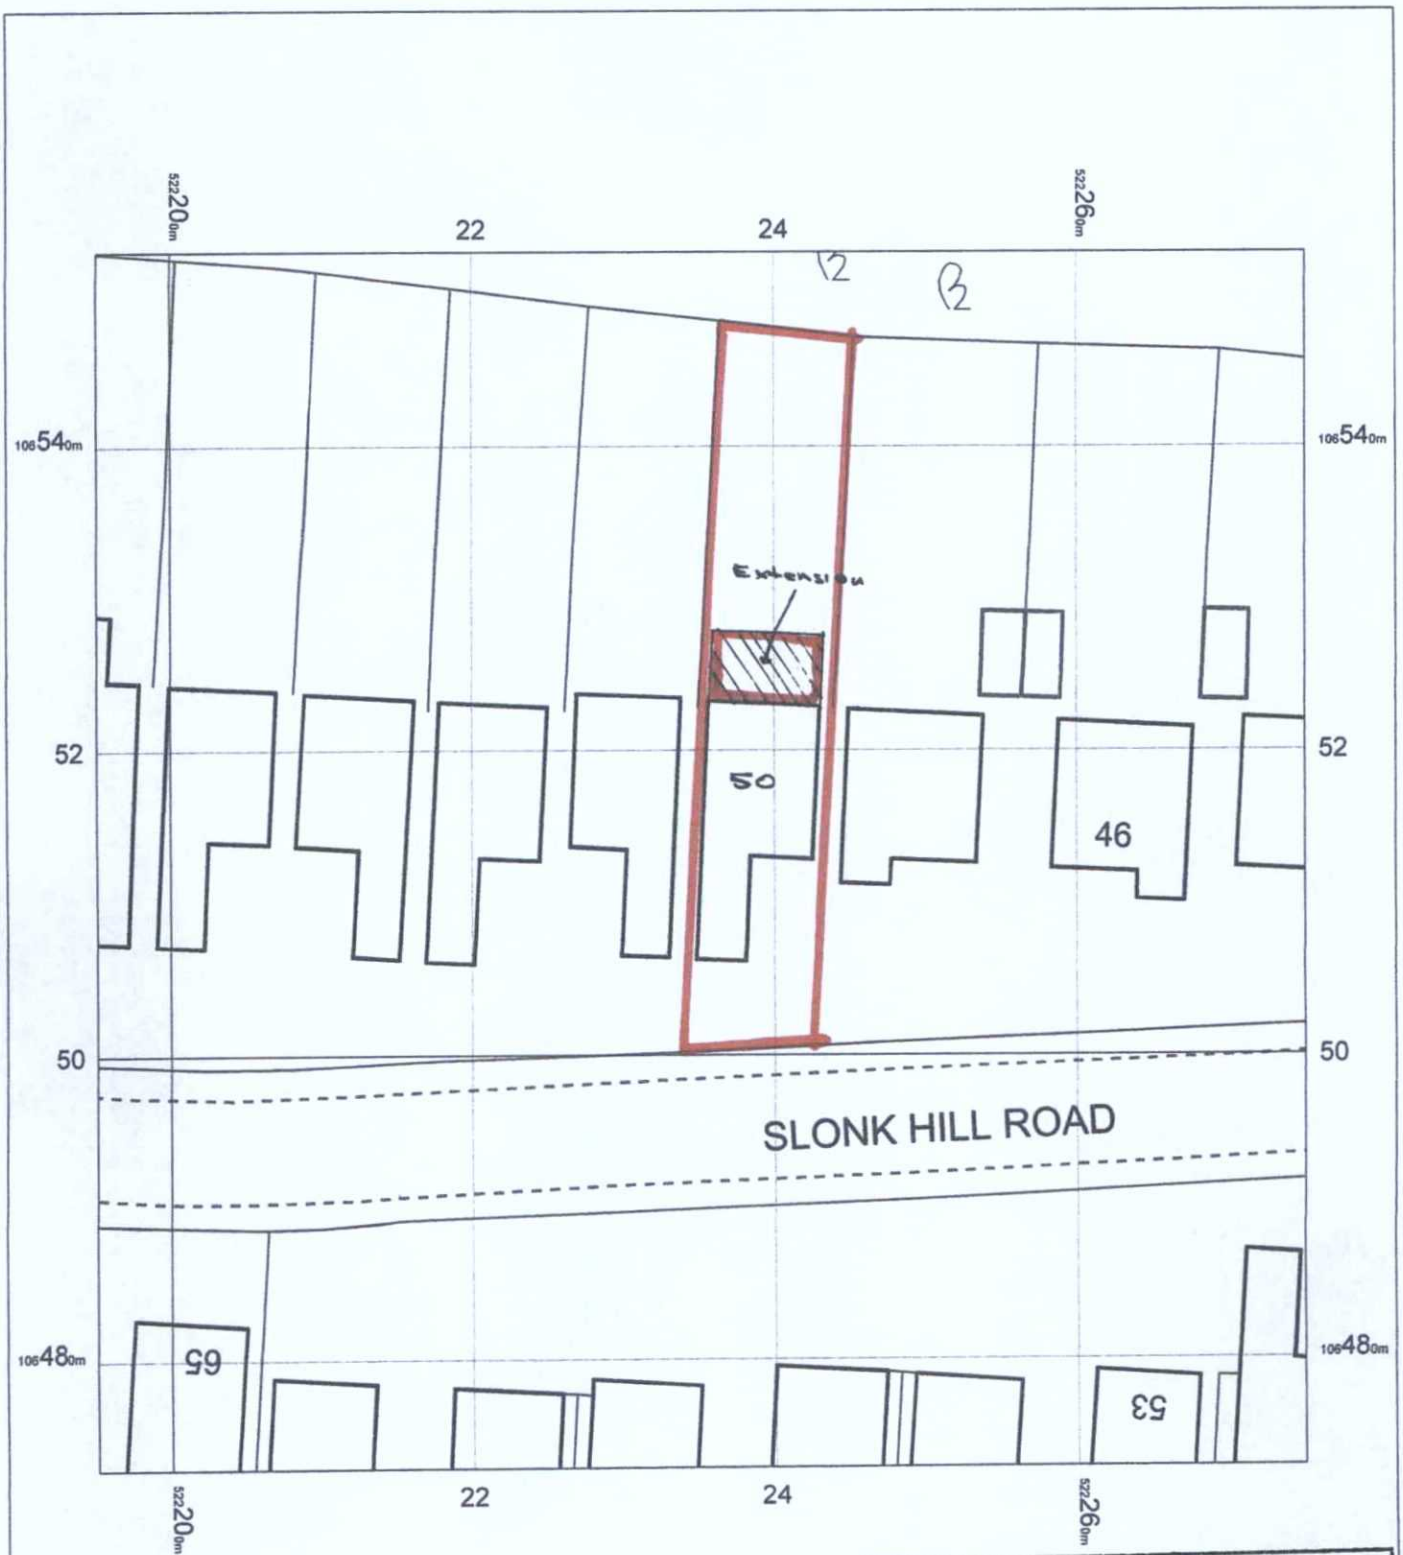

ADUR & WORTHING PLANNING SERVICES	
PLAN	AWDM/1060/13
DATE VALID	12 SEP 2013

N

50 Slonk Hill Road
Shoreham by Sea
BN43 6HY

OS Mastermap
05 July 2013, ID: MDP-00241672
www.mapdataportal.co.uk

1:500 scale print at A4, Centre: 522235 E, 106513 N

©Crown Copyright. Licence no. 100019980

Mapping sourced from Ordnance Survey

MAPS@ Aworth
SURVEY CONSULTANTS