
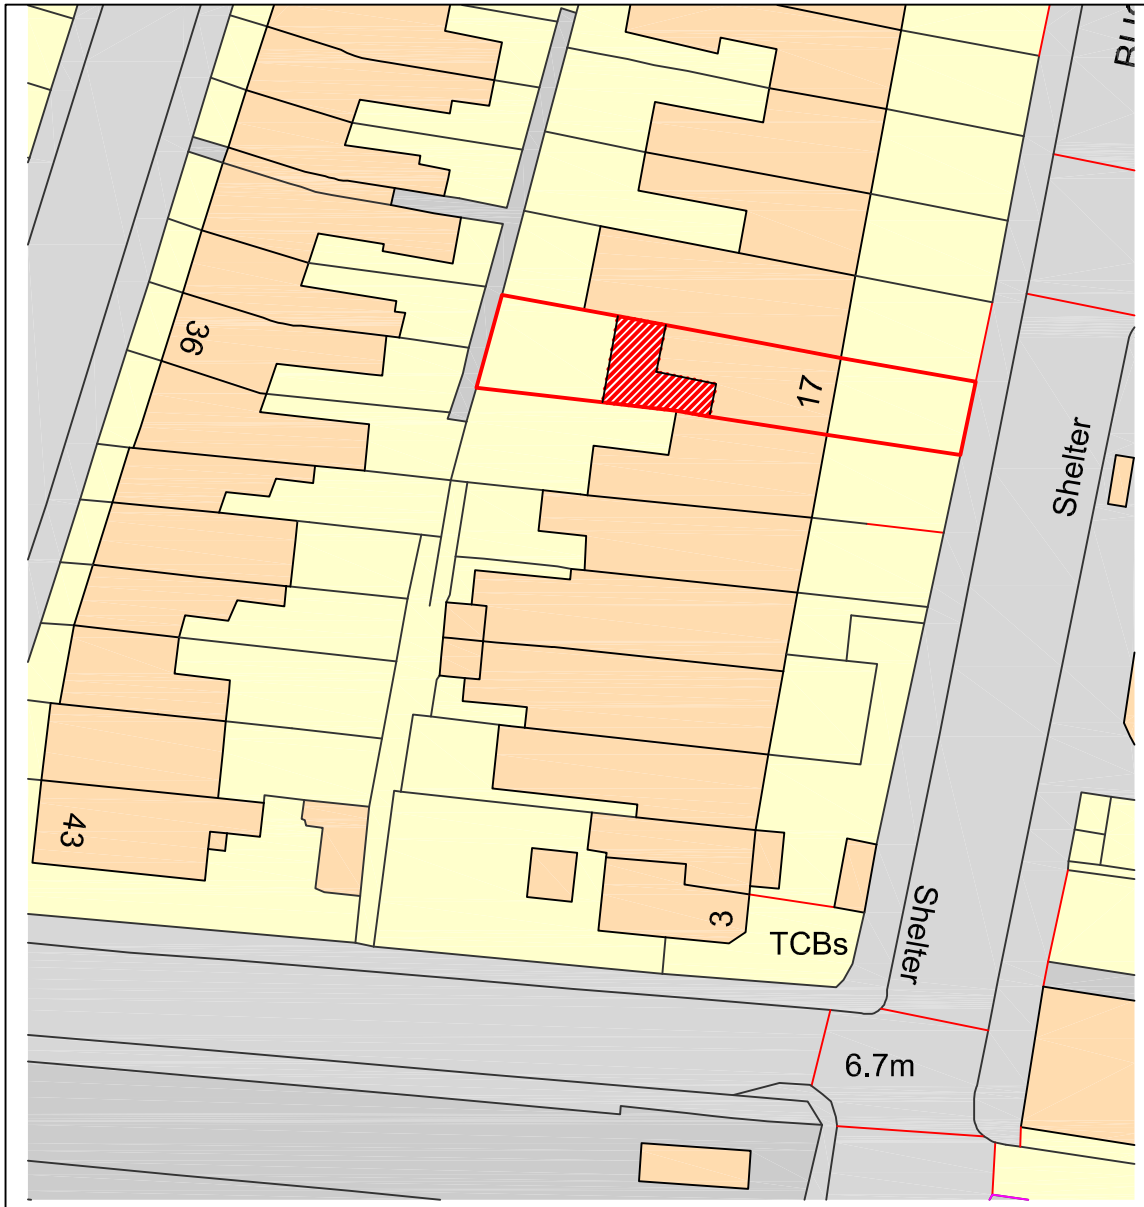


Ordnance Survey, (c) Crown Copyright 2015.
All rights reserved. Licence number 100022432

BLOCK PLAN

Scale 1:500

0m 5m 10m 15m 20 25 30 35 40 45 50

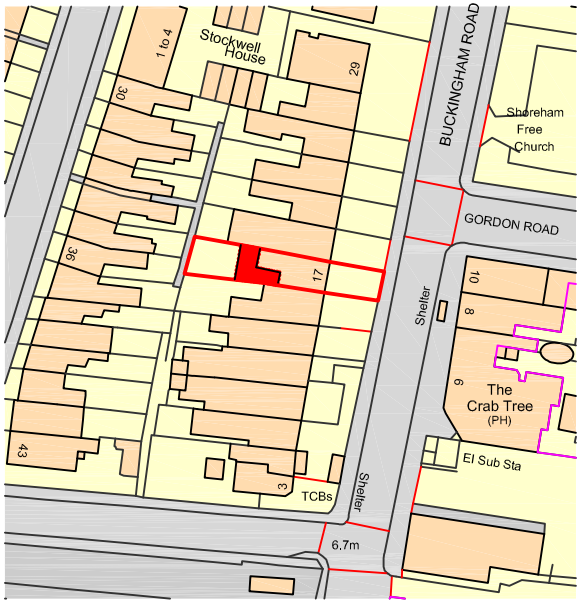

Ordnance Survey, (c) Crown Copyright 2015.
All rights reserved. Licence number 100022432

LOCATION PLAN

0 10m 30 50 70 90

5m 20 40 60 80 100

Scale 1:1250

BUILDING REGULATIONS APPLICATION

Client

Mr & Mrs Holmen-Reddi

Project

17 Buckingham Road
Shoreham By Sea
East Sussex
BN43 5UA

Title

PROPOSED BLOCK AND LOCATION PLANS

Drawn by	Scale	Date
JW	As noted @ A4	Feb 2016

John Woodhams
Architectural Consultant

Flat 2
37-38 Bedford Square
Brighton, BN1 2PL

woodhamsjohn@gmail.com

T: 01273 725828

Drawing No. **EHR/11/15/P/02**